POR. S½ OF SW¼ SEC. 2, T.19 S., R.24 E., M.D.B. & M.

TAX CODE AREA 6-069

119-35

DISCLAIMER

THIS MAP WAS PREPARED FOR LOCAL PROPERTY ASSESSMENT PURPOSES ONLY. THE PARCELS SHOWN HEREON MAY NOT COMPLY WITH STATE AND LOCAL SUBDIVISION ORDINANCES. NO LIABILITY IS ASSUMED FOR THE USE OF THE INFORMATION HEREON.

REVISED: 6/21/2006
REASON: ADJ. PG. UPDATE
CAD TECH: ASG

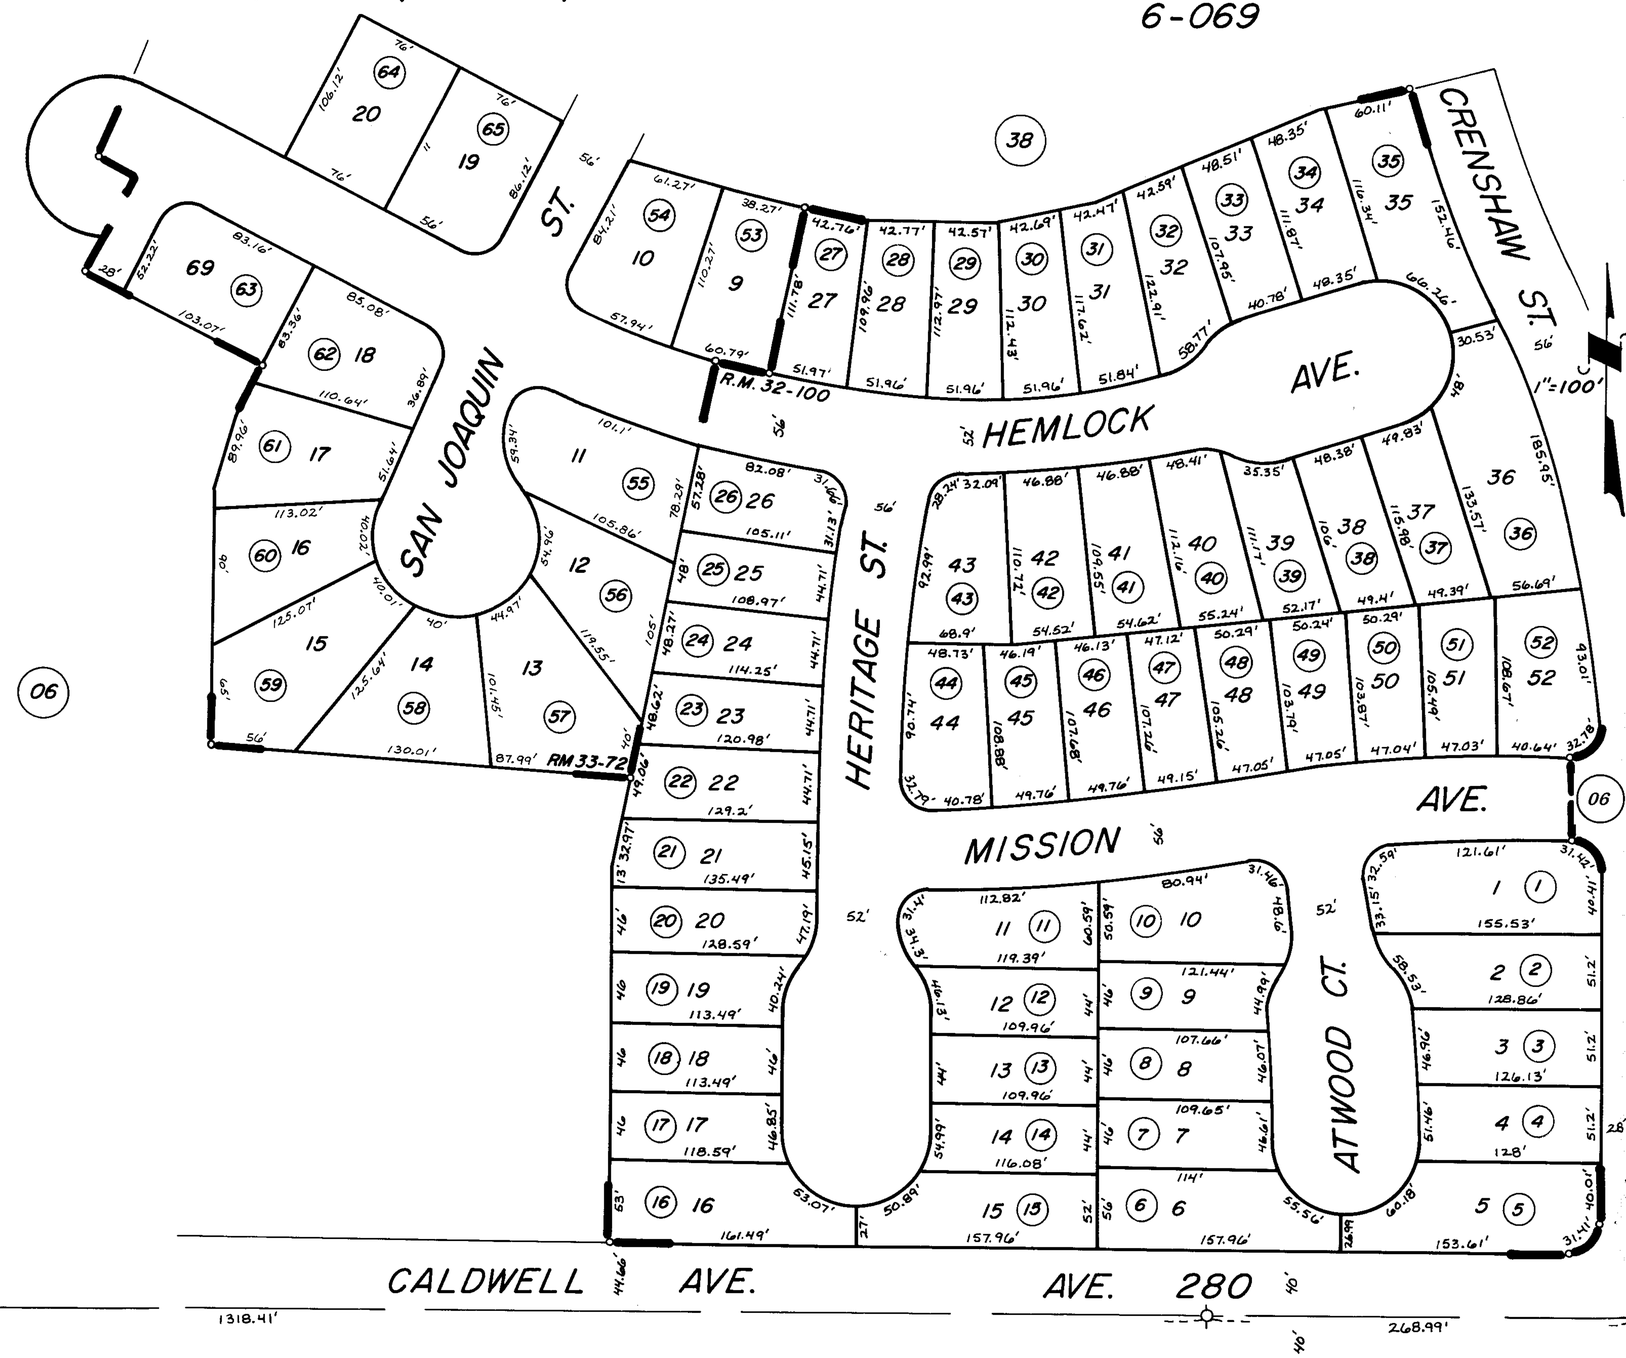

SW COR. SEC. 2-19-24

CALDWELL AVE. 1318.41'

AVE. 280 268.99'

WESTWIND SUB. UNIT 1 R.M. 32-100
POR. WESTWIND SUB. UNIT 2 R.M. 33-72

CITY OF VISALIA
ASSESSOR'S MAPS BK. 119, PG. 35
COUNTY OF TULARE