DISCLAIMER

THIS MAP WAS PREPARED FOR LOCAL PROPERTY ASSESSMENT PURPOSES ONLY. THE PARCELS SHOWN HEREON MAY NOT COMPLY WITH STATE AND LOCAL SUBDIVISION ORDINANCES. NO LIABILITY IS ASSUMED FOR THE USE OF THE INFORMATION HEREON.

REVISED: 07/11/2013
REASON: DITCH UPDATE
CAD TECH: LLB

POR. NW 1/4 OF SW 1/4 OF SEC. 2, T.19S., R.24E., M.D.B. & M.

TAX CODE AREA 006-008

119-40

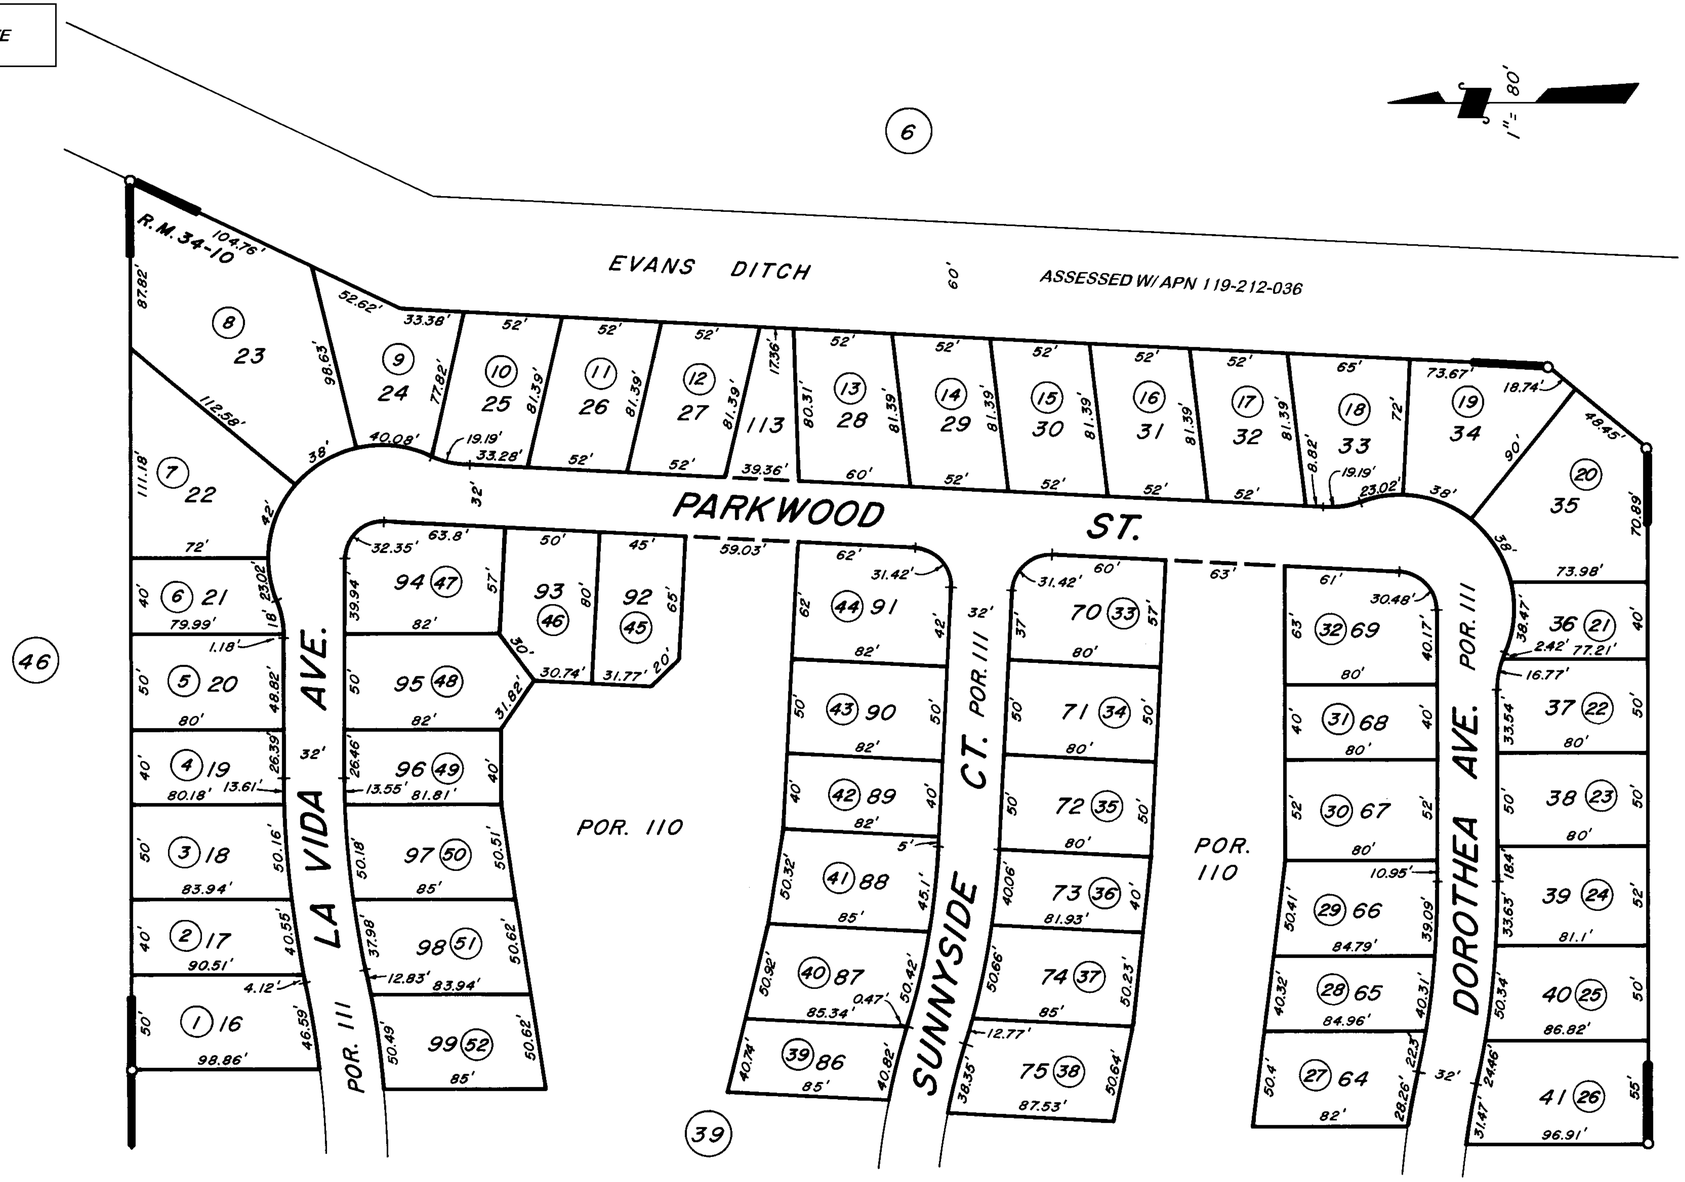

POR. WESTPORT VILLAGE SUB., R.M. 34-10

CITY OF VISALIA
ASSESSOR'S MAPS BK. 119, PG. 40
COUNTY OF TULARE, CALIF.

NOTE—ASSESSOR'S BLOCK NUMBERS SHOWN IN ELLIPSES
ASSESSOR'S PARCEL NUMBERS SHOWN IN CIRCLES