S1/2 OF NW1/4 OF NW1/4 SEC.3, T.19S., R.24E., M.D.B.&M.

Tax Area Code 119–62

006–206
006–188
006–212

DISCLAIMER

THIS MAP WAS PREPARED FOR LOCAL PROPERTY ASSESSMENT PURPOSES ONLY AND THE PARCELS SHOWN HEREON MAY NOT COMPLY WITH STATE AND LOCAL SUBDIVISION ORDINANCES, AND NO LIABILITY IS ASSUMED FOR THE USE OF THE INFORMATION SHOWN HEREON.

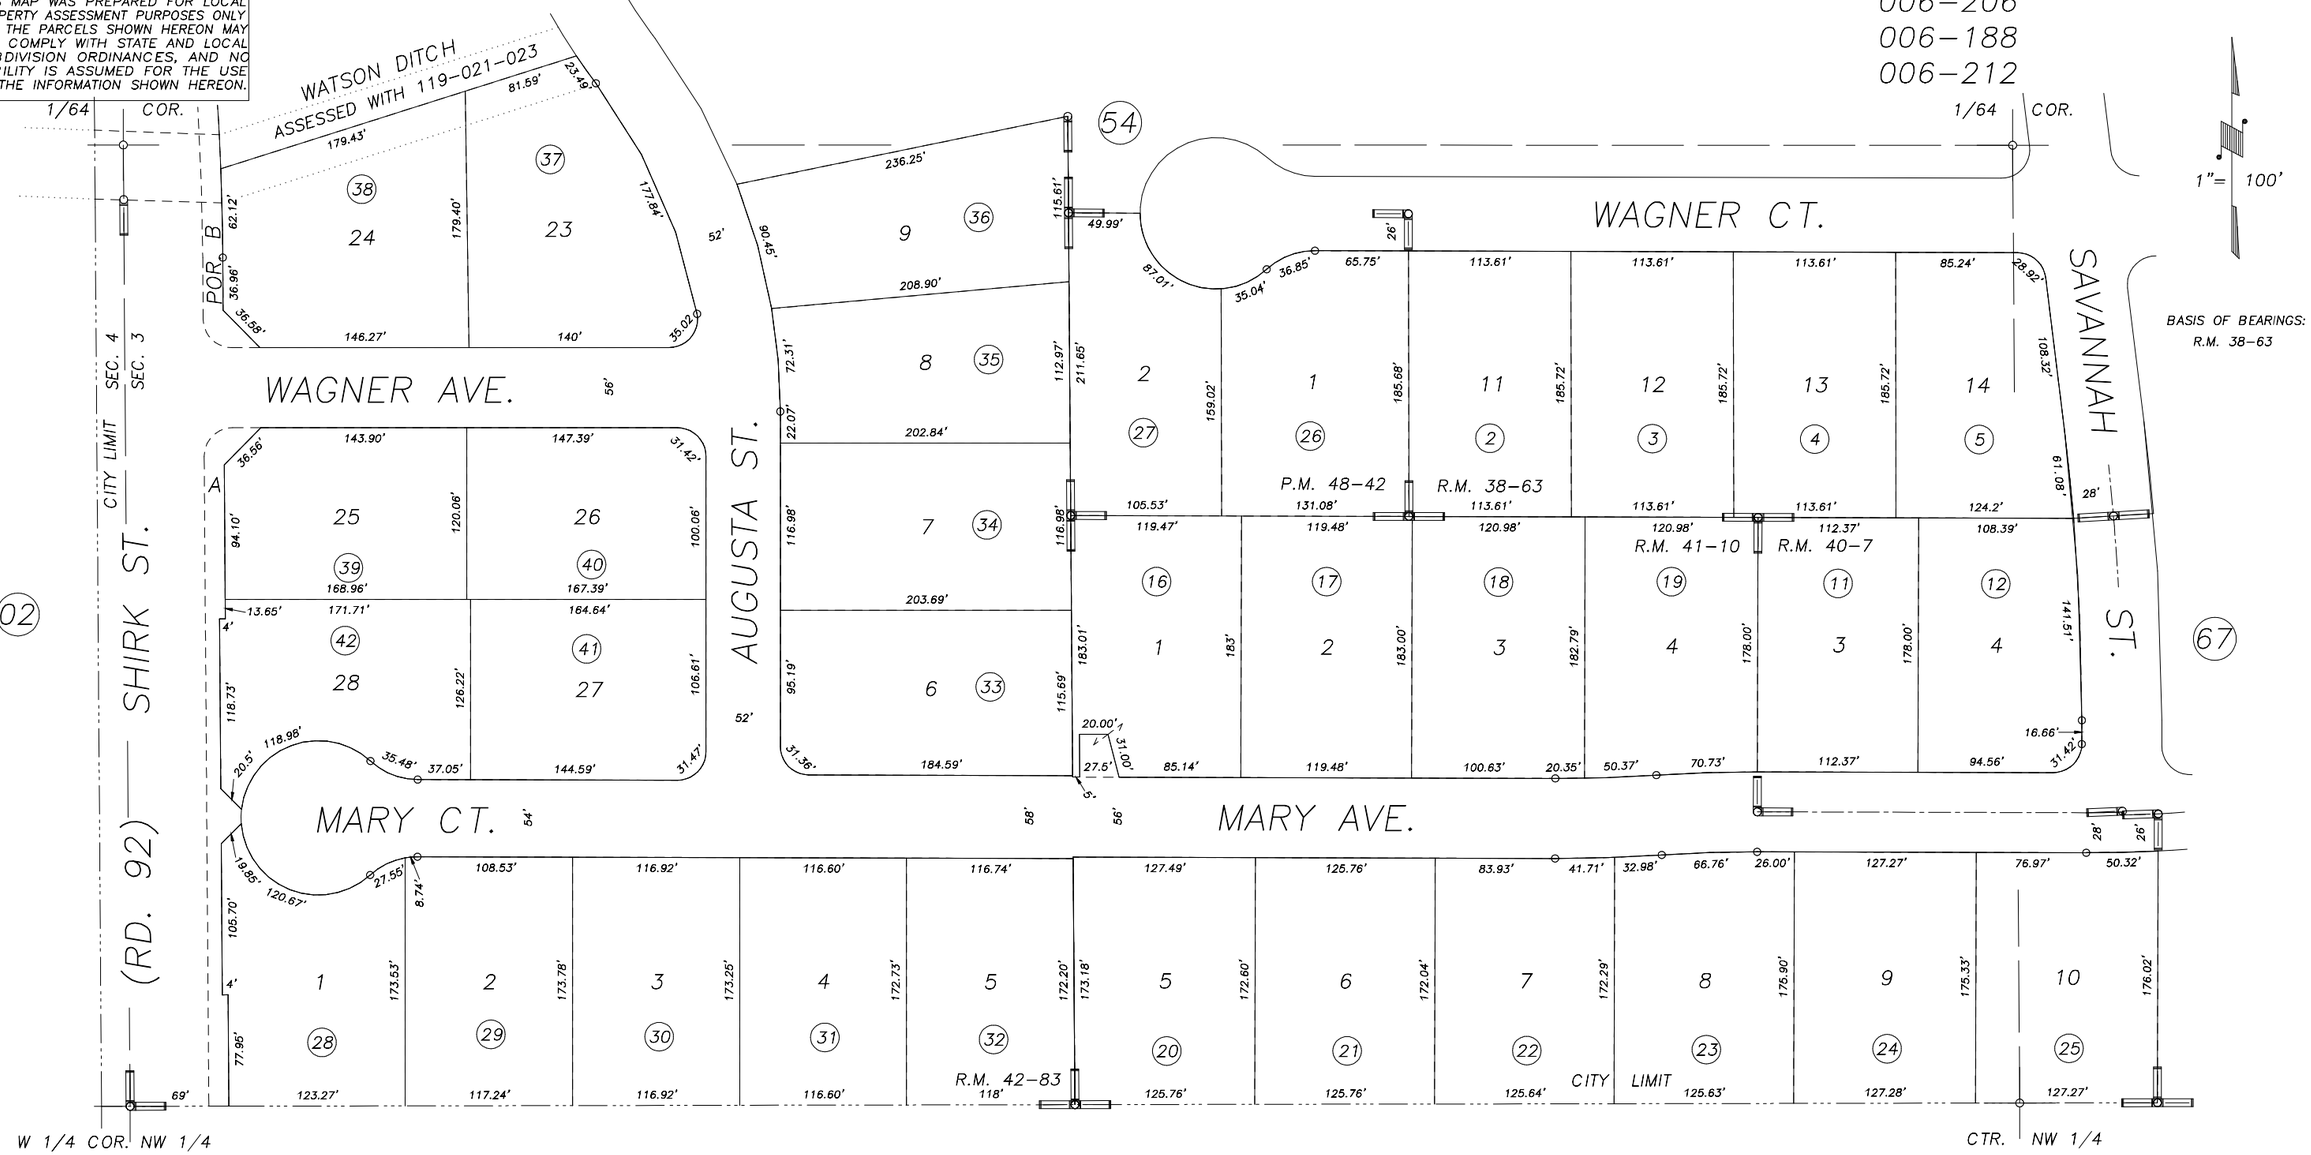


POR. OAK MEADOW ESTATES NO. 2, R.M. 38–63
POR. RECORD OF SURVEY, L.S. 19–76
POR. OAK MEADOW ESTATES NO. 4, R.M. 40–7
OAK MEADOW ESTATES NO. 5, 41–10
PARCEL MAP NO. 4737, P.M. 48–42
POR. VALLEY OAK, R.M. 42–83

CITY OF VISALIA
ASSESSOR'S MAPS BK.119 , PG.62
COUNTY OF TULARE, CALIFORNIA, U.S.A.

NOTE: Assessor's Parcel Numbers Shown in Circles (1)
Assessor's Block Numbers Shown in Elipses (123)

| REVISION | DATE | TECH |
|---|---|---|
| 2008–0019476 | 02/04/2009 | MLC |