N1/2 OF NW1/4 OF NW1/4 SEC.2, T.19S., R.24E., M.D.B.&M.

Tax Area Code 006–006

119–65

DISCLAIMER

THIS MAP WAS PREPARED FOR LOCAL PROPERTY ASSESSMENT PURPOSES ONLY AND THE PARCELS SHOWN HEREON MAY NOT COMPLY WITH STATE AND LOCAL SUBDIVISION ORDINANCES, AND NO LIABILITY IS ASSUMED FOR THE USE OF THE INFORMATION SHOWN HEREON.

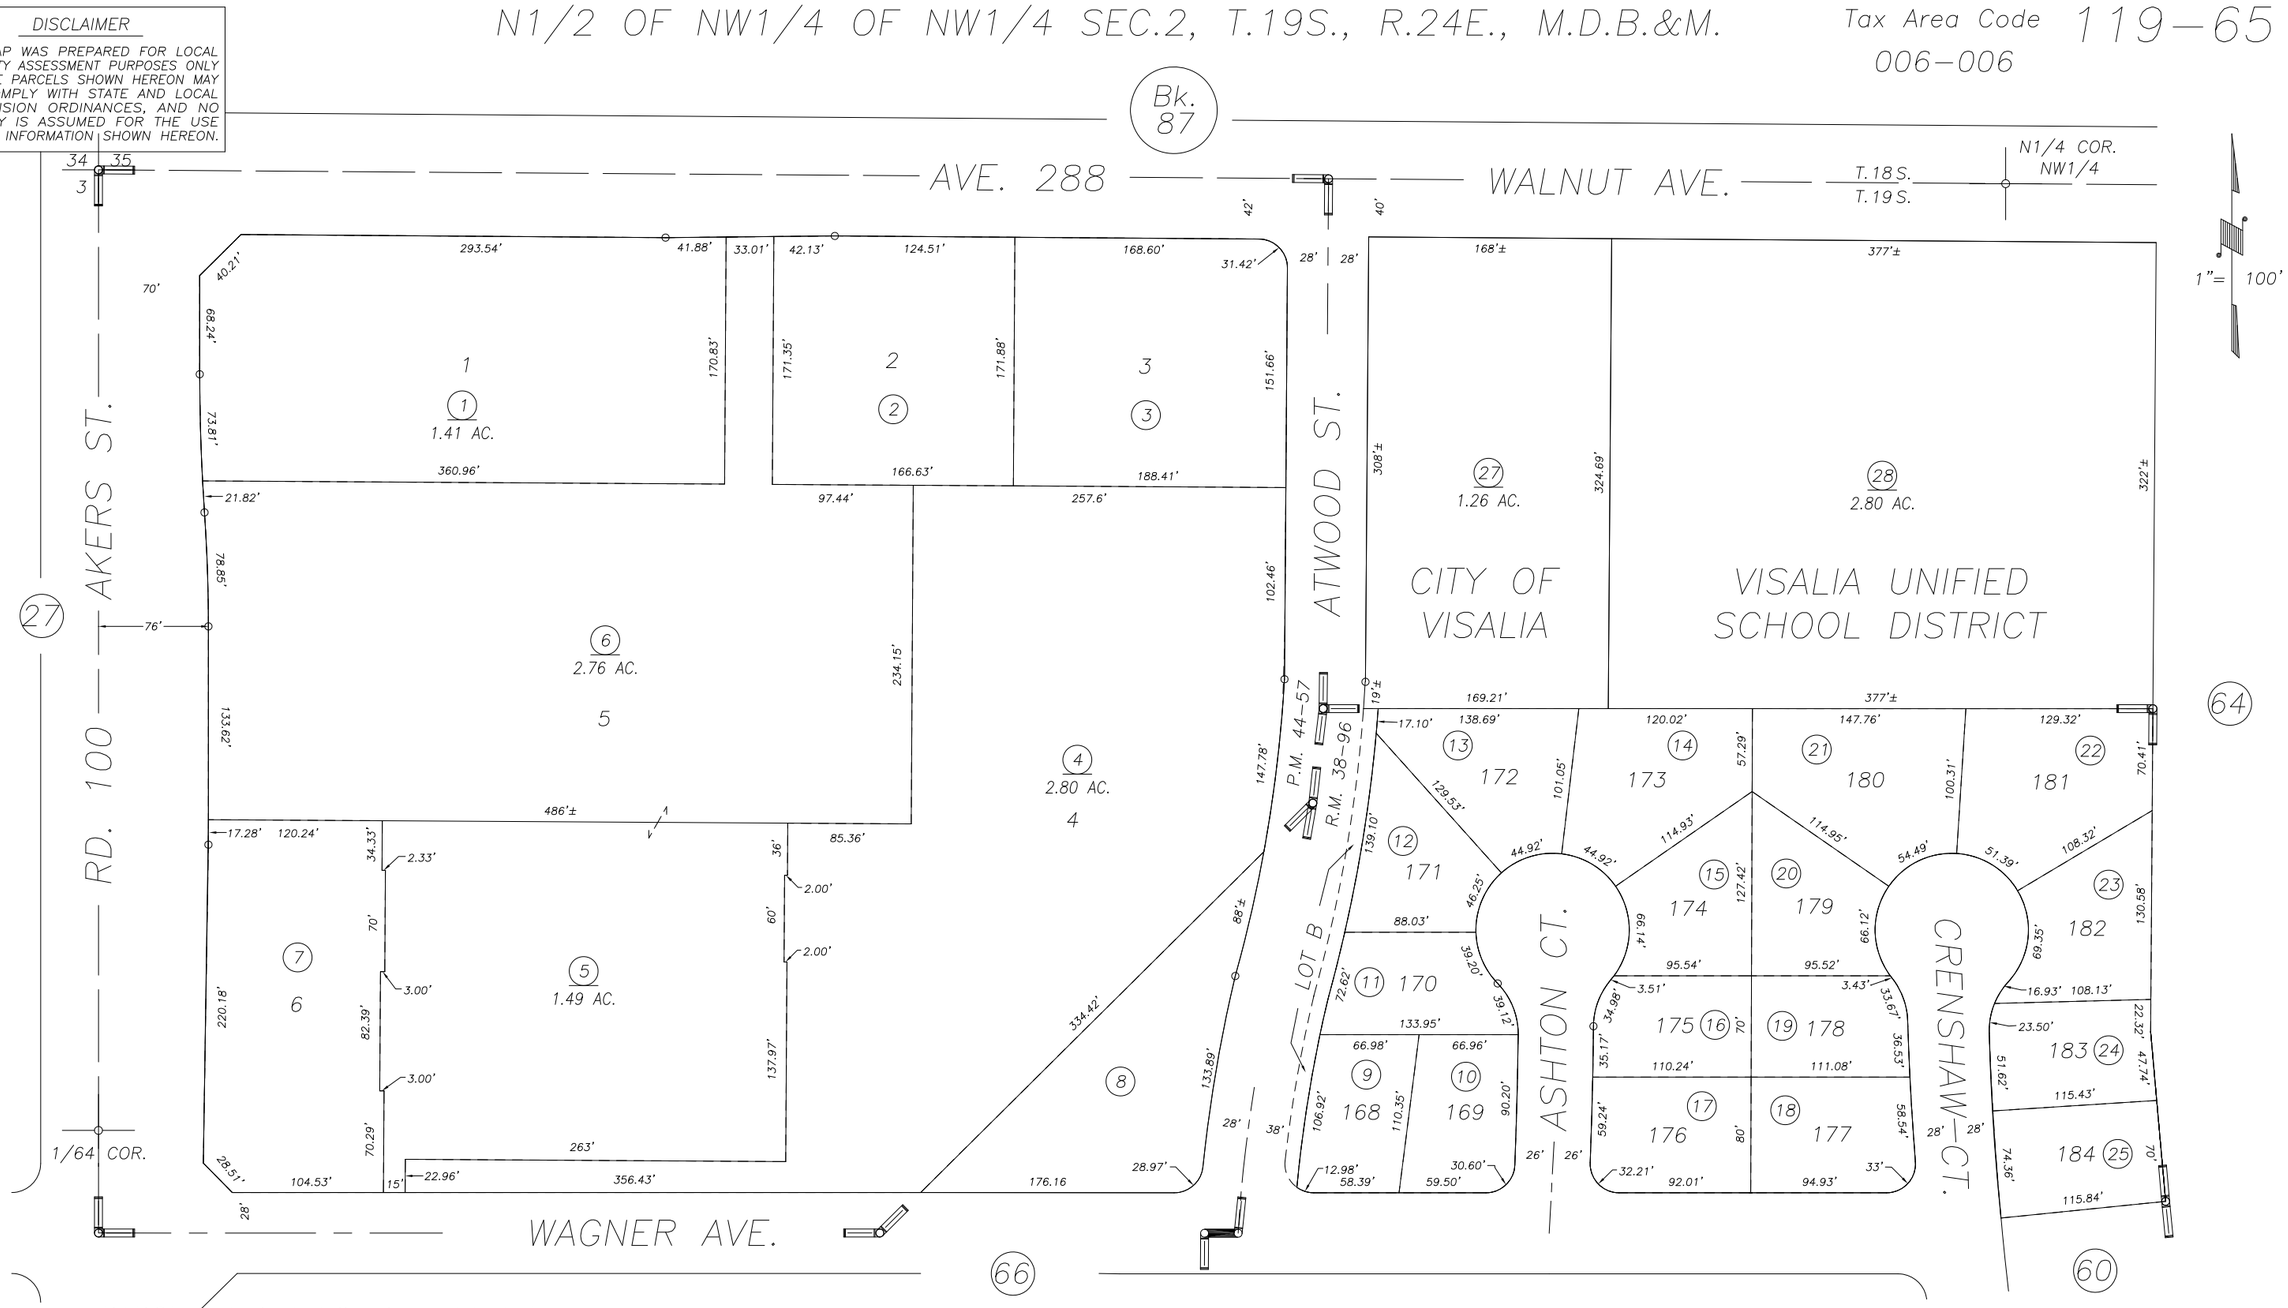

PARCEL MAP 4352, P.M. 44–57
POR. BROOKSIDE ESTATES UNIT NO. 3, R.M. 38–96

CITY OF VISALIA
ASSESSOR'S MAPS BK. 119 , PG. 65
COUNTY OF TULARE, CALIFORNIA, U.S.A.

NOTE: Assessor's Parcel Numbers Shown in Circles (1)
Assessor's Block Numbers Shown in Elipses (123)

REVISION	DATE	TECH
2014–0026423	07/17/2014	ARP