Tax Area Codes 119–73
006–008
006–192

S1/2 OF NE1/4 OF NE1/4 SEC.11, T.19S., R.24E., M.D.B.&M.

DISCLAIMER
THIS MAP WAS PREPARED FOR LOCAL PROPERTY ASSESSMENT PURPOSES ONLY AND THE PARCELS SHOWN HEREON MAY NOT COMPLY WITH STATE AND LOCAL SUBDIVISION ORDINANCES, AND NO LIABILITY IS ASSUMED FOR THE USE OF THE INFORMATION SHOWN HEREON. R. & T. CODE, SEC. 327, 408.3, ETC.

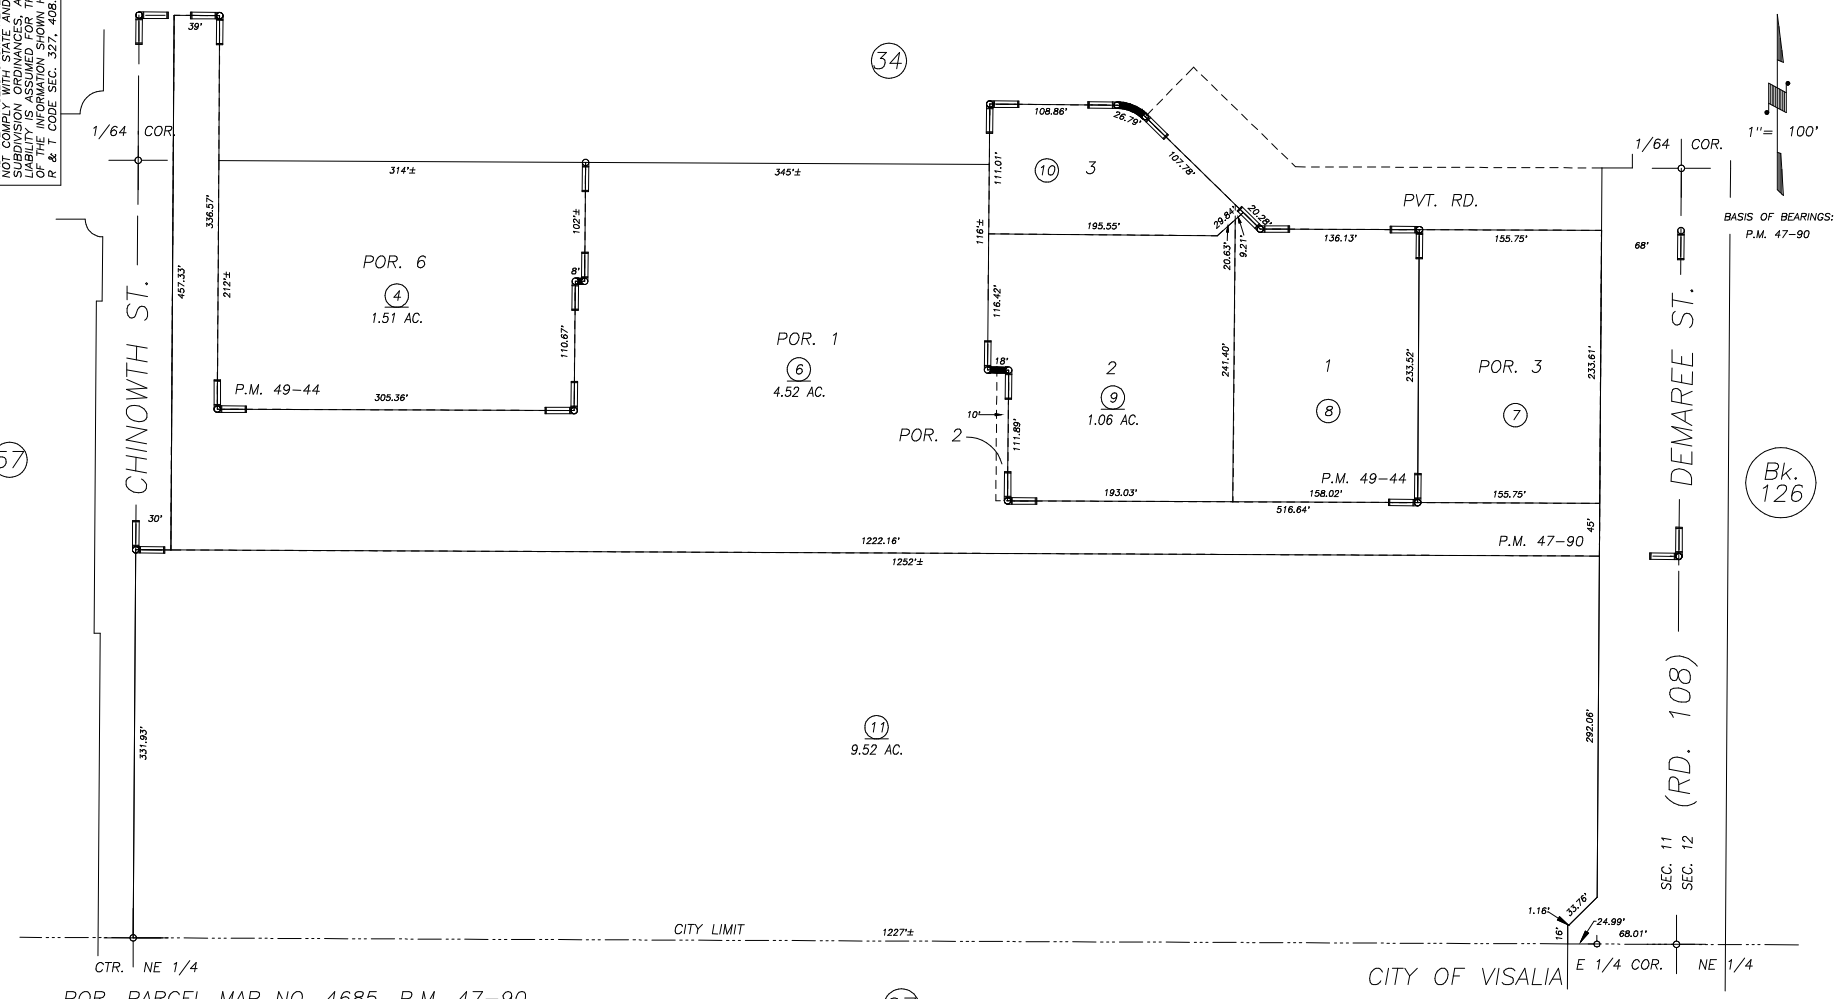

POR. PARCEL MAP NO. 4685, P.M. 47–90
POR. RECORD OF SURVEY, L.S. 27–69 (E 1/2 SEC. 11, ETC.)
POR. RECORD OF SURVEY, L.S. 20–17 (E 1/2, SEC. 11, ETC.)
POR. PARCEL MAP NO. 4839, P.M. 49–44

CITY OF VISALIA
ASSESSOR'S MAPS BK. 119 , PG. 73
COUNTY OF TULARE, CALIFORNIA, U.S.A.

NOTE: Assessor's Parcel Numbers Shown in Circles (1)
Assessor's Block Numbers Shown in Elipses (123)

REVISION	DATE	TECH
2010–0001304	9/25/2014	NFL