N1/2 OF SW1/4 OF NW1/4 SEC.11, T.19S, R.24E., M.D.B.&M.

Tax Area Codes
006–212

119–77

DISCLAIMER

THIS MAP WAS PREPARED FOR LOCAL PROPERTY ASSESSMENT PURPOSES ONLY AND THE PARCELS SHOWN HEREON MAY NOT COMPLY WITH STATE AND LOCAL SUBDIVISION ORDINANCES, AND NO LIABILITY IS ASSUMED FOR THE USE OF THE INFORMATION SHOWN HEREON.

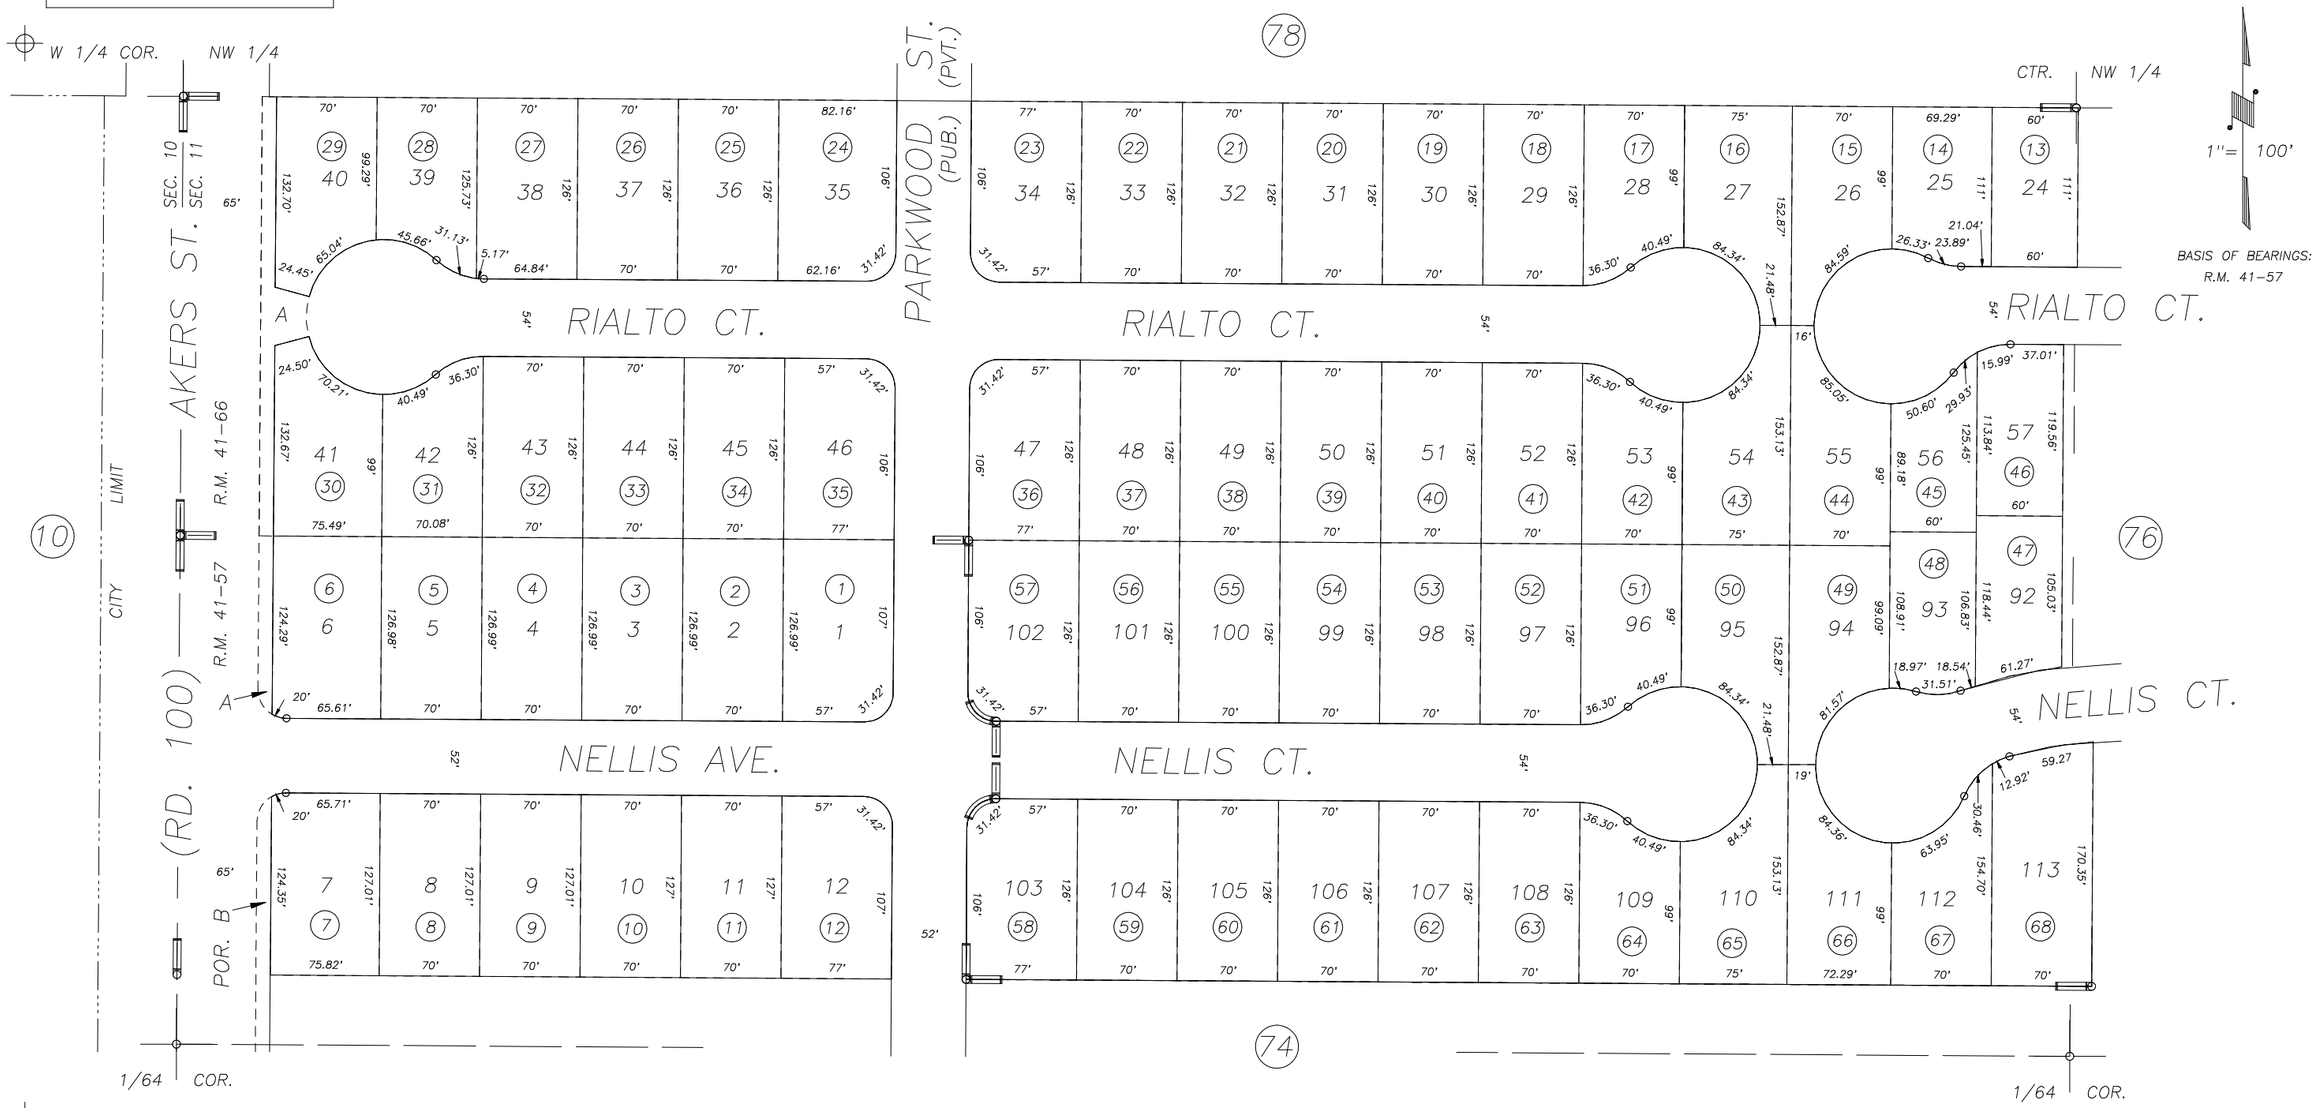

POR. WEST PARK UNIT NO.1, R.M. 41–57
POR. WEST PARK UNIT NO.2, R.M. 41–66
POR. RECORD OF SURVEY, L.S. 27–64 (E 1/2, SEC. 11, ETC.)

CITY OF VISALIA
ASSESSOR'S MAPS BK. 119 , PG. 77
COUNTY OF TULARE, CALIFORNIA, U.S.A.

NOTE: Assessor's Parcel Numbers Shown in Circles (1)
Assessor's Block Numbers Shown in Elipses (123)

PG. NO. CHANGE	11/07/2006	PHN
REVISION	DATE	TECH