S 1/2 OF NW 1/4 OF NE 1/4 SEC. 1, T.19S., R.24E., M.D.B. & M.

TAX CODE AREA 121-04
6-007

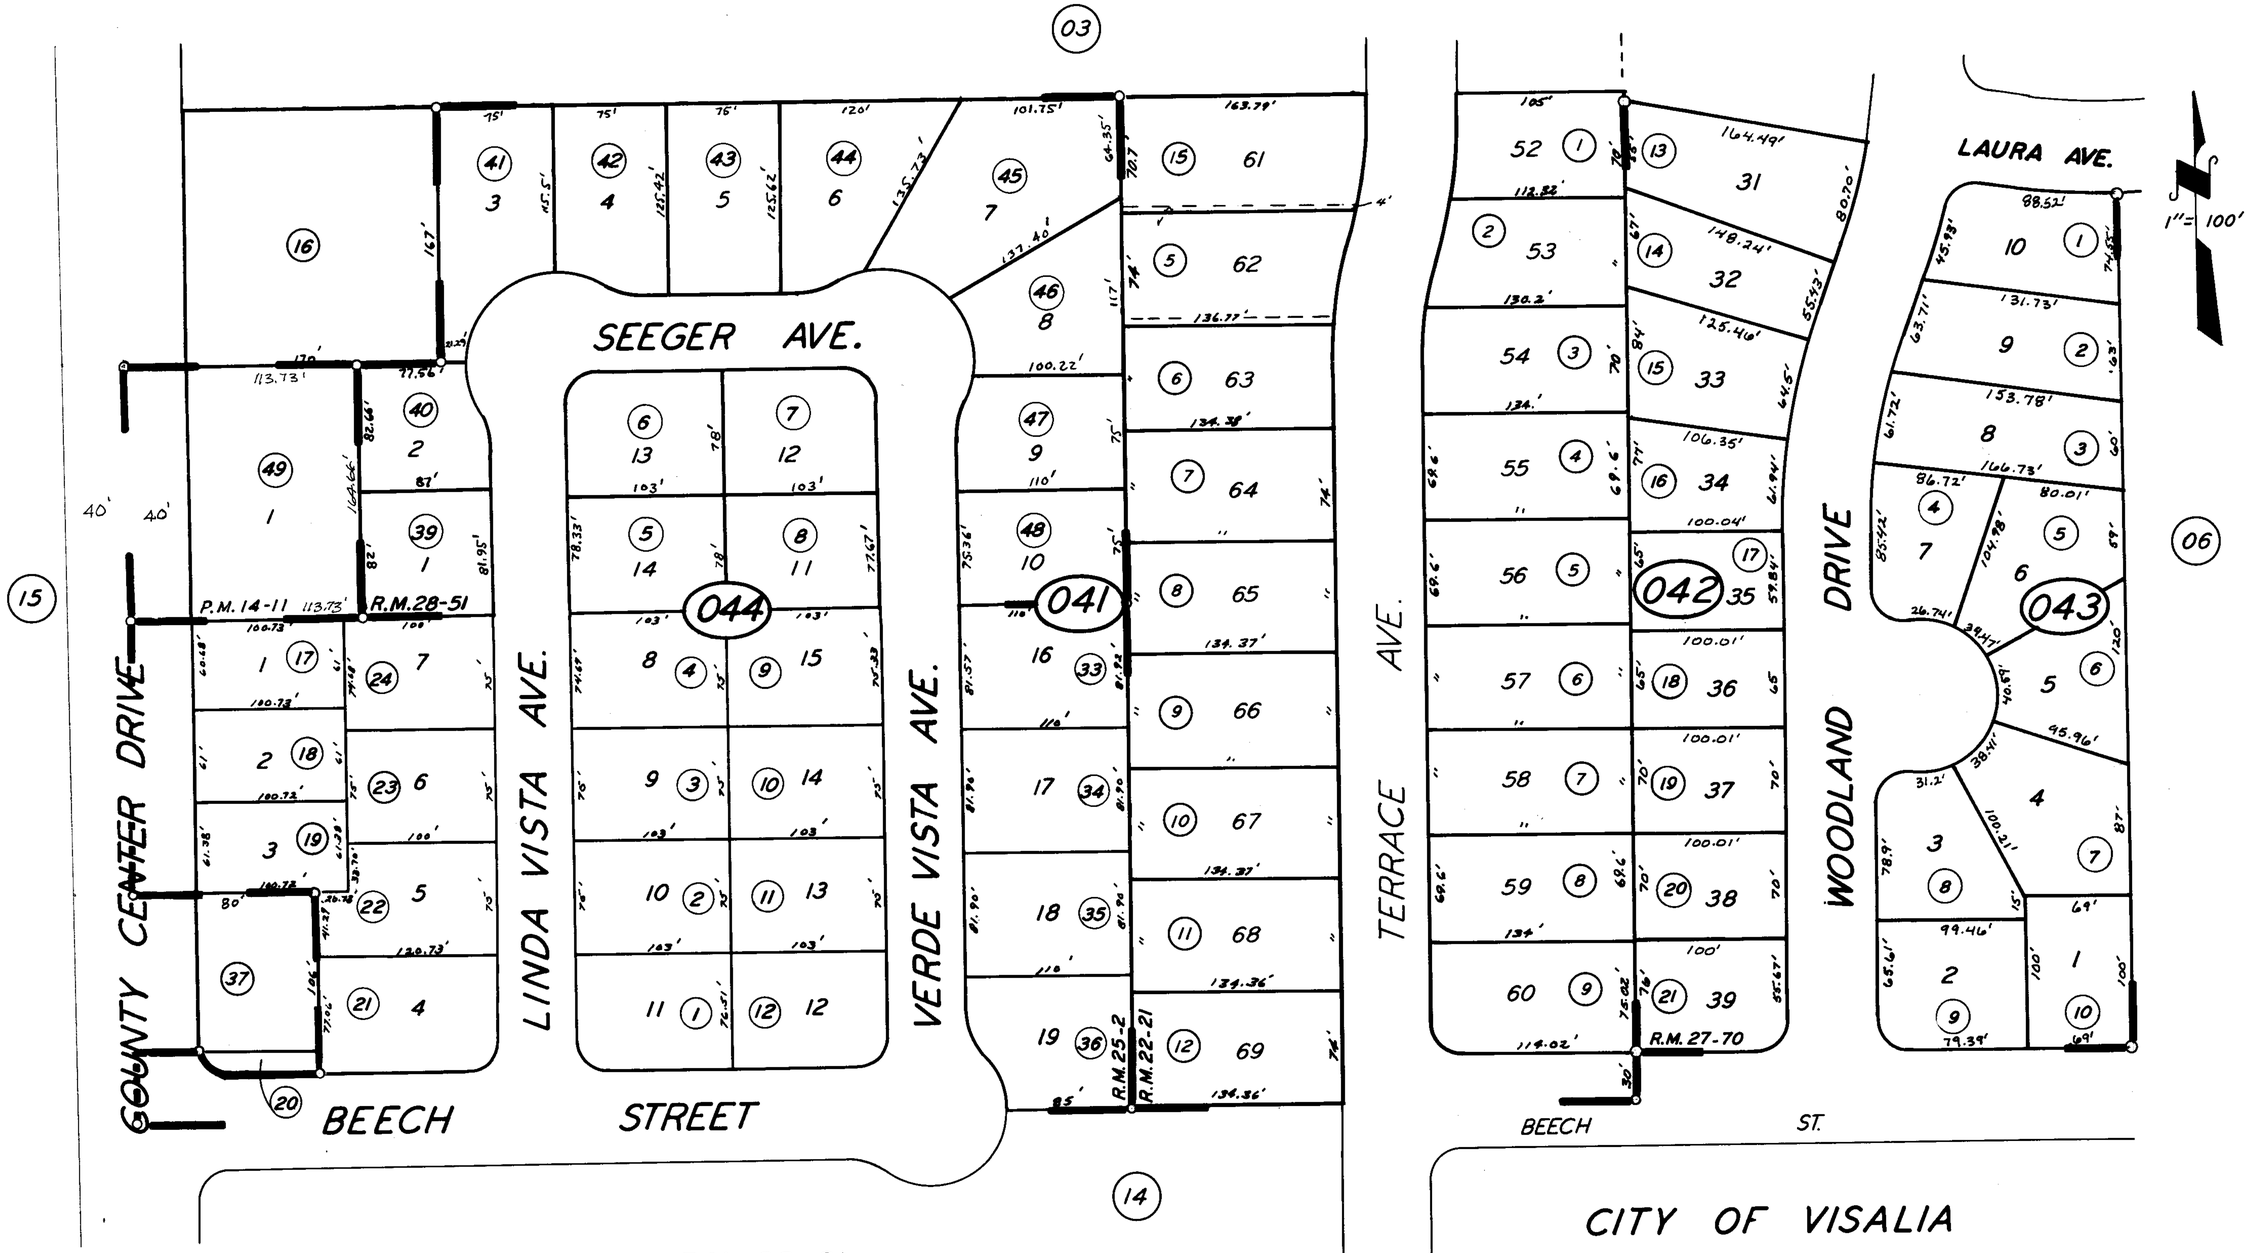

POR. MOLLAN ACRES, R.M. 22-21
CRESTWOOD ACRES, R.M. 25-2
POR. WALNUT PARK VILLAGE, R.M. 27-70
BERGEN COURT, R.M. 28-51
PARCEL MAP 1310, P.M. 14-11

CITY OF VISALIA

ASSESSOR'S MAPS BK. 121, PG. 04.

COUNTY OF TULARE, CALIF.

NOTE — ASSESSOR'S BLOCK NUMBERS SHOWN IN ELLIPSES
ASSESSOR'S PARCEL NUMBERS SHOWN IN CIRCLES