POR. W ½ OF NW ¼ OF NW ¼ SEC. 1, T. 19S., R. 24E., M.D.B.&M.

TAX CODE AREA 121-18

6-008

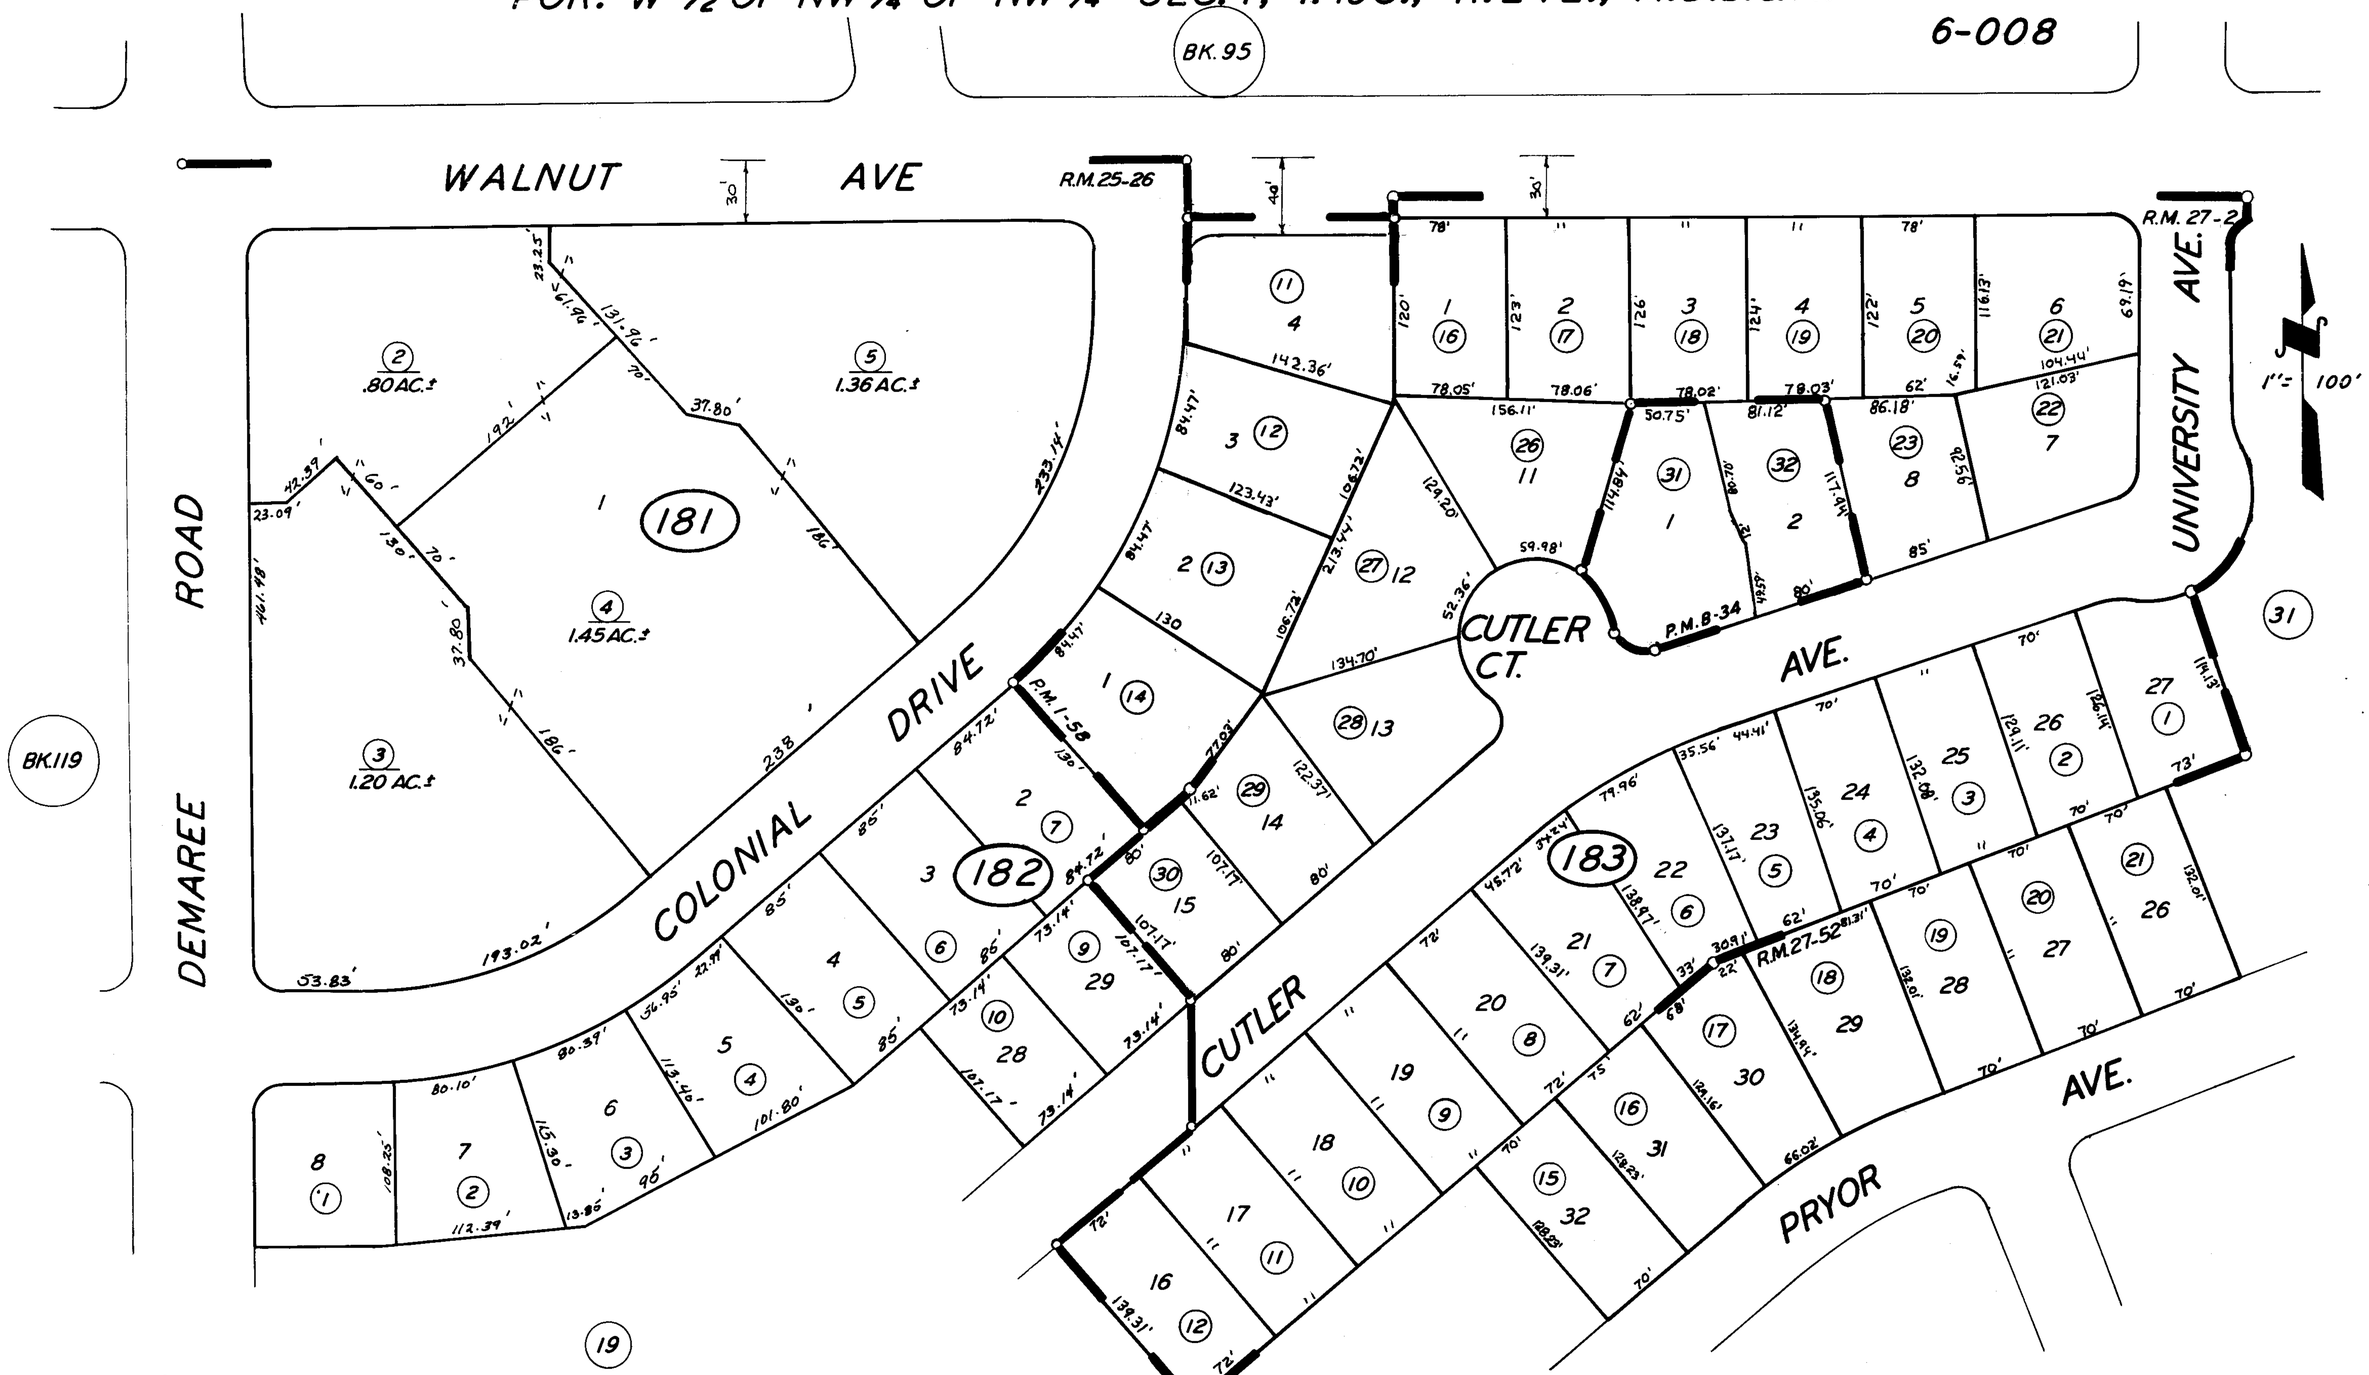

POR. KAWEAH MANOR UNIT NO. 1, R.M. 25-26
KAWEAH MANOR UNIT NO. 4, R.M. 27-2
POR. KAWEAH MANOR UNIT NO. 6, R.M. 27-52
PARCEL MAP 58, P.M. 1-58
PARCEL MAP 734, P.M. 8-34

ASSESSOR'S MAPS BK. 121, PG. 18

COUNTY OF TULARE, CALIF.

NOTE – ASSESSOR'S BLOCK NUMBERS SHOWN IN ELLIPSES
ASSESSOR'S PARCEL NUMBERS SHOWN IN CIRCLES