TAX CODE AREA 121-30
6-008

POR. SW¼ SEC. 1, T.19S., R.24E., M.D.B.&M.

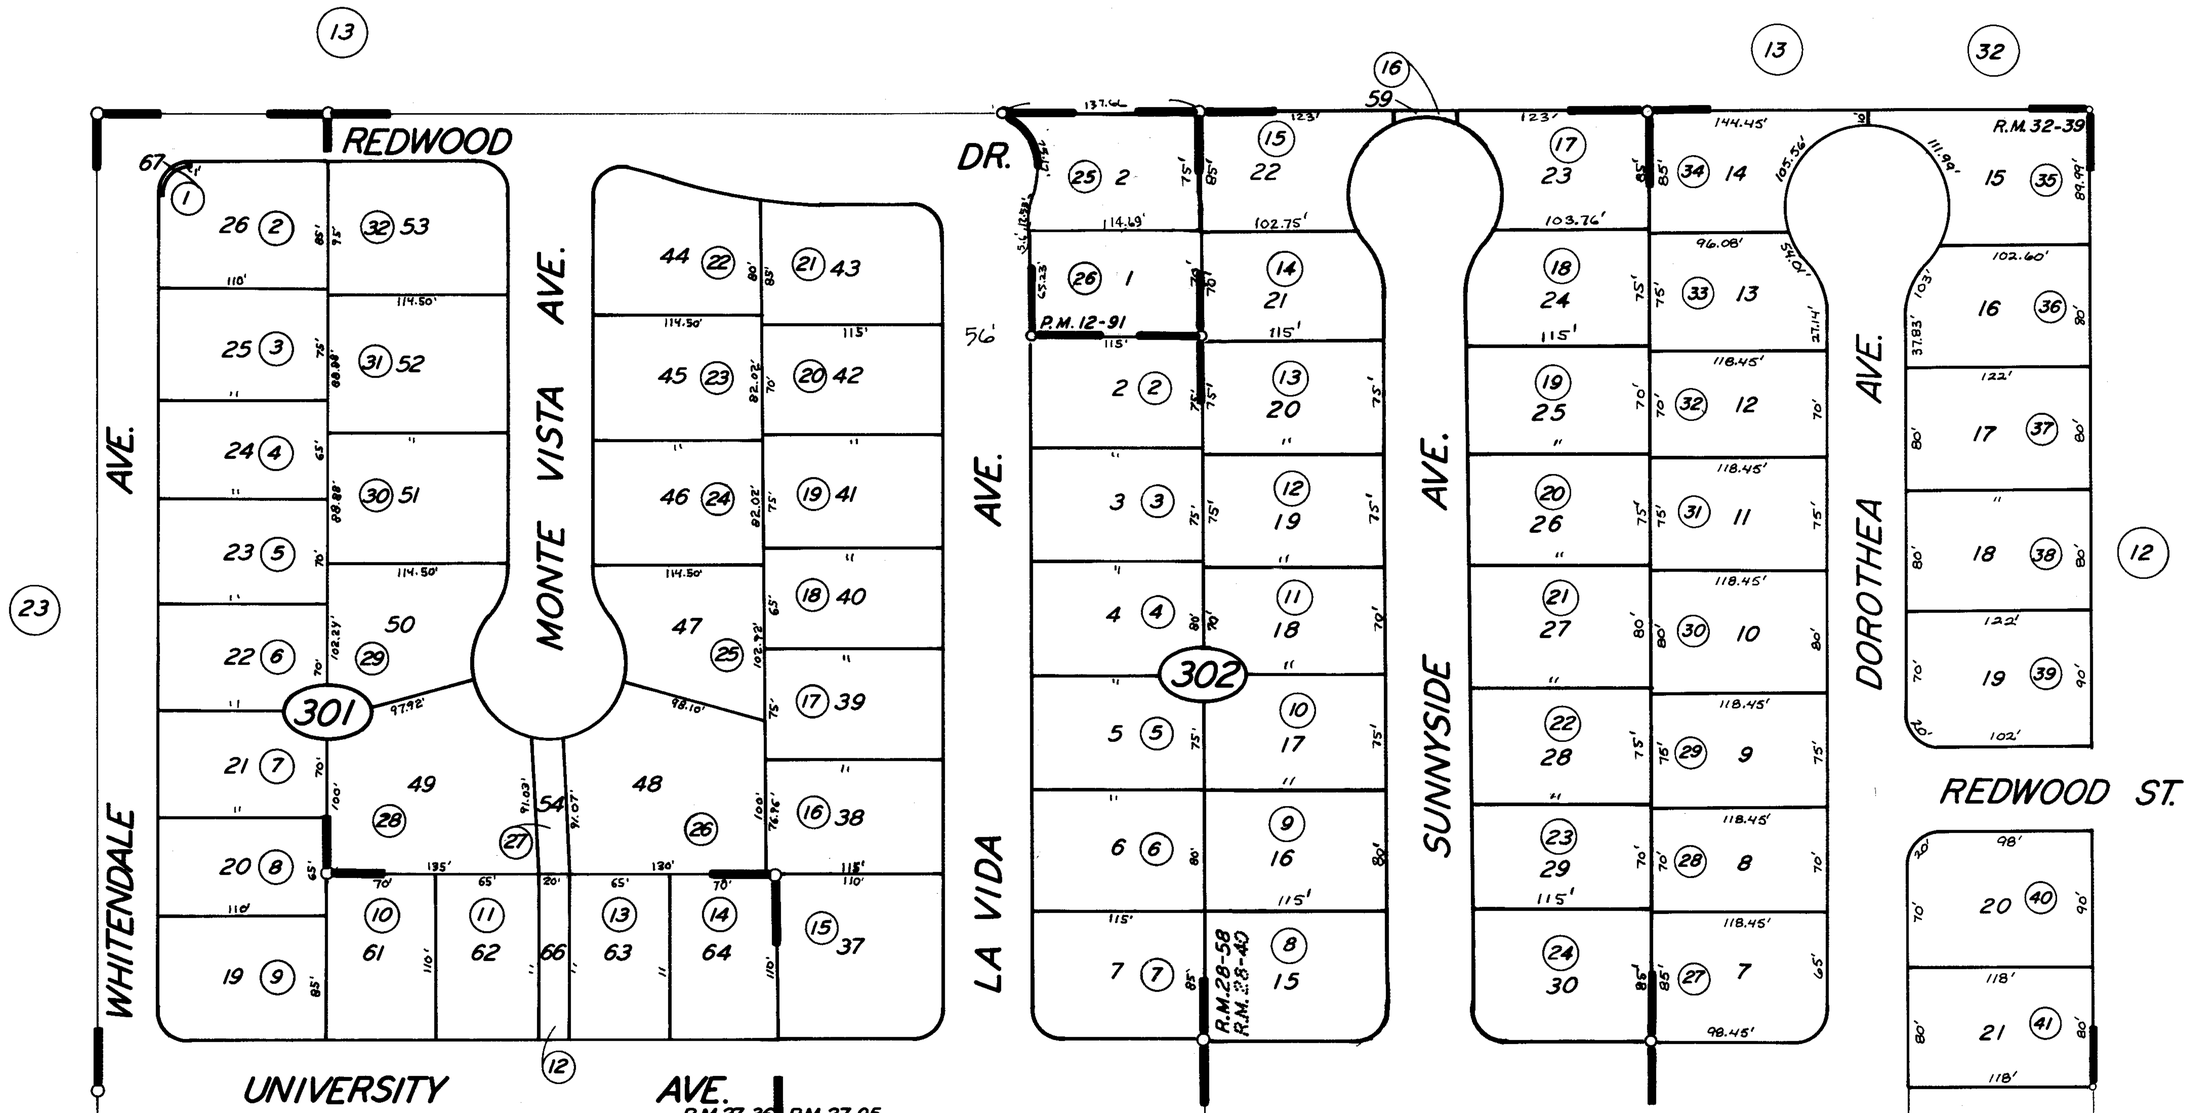

POR. CRESTWOOD SUB. UNIT NO. 1 R.M.27-36
POR. CRESTWOOD SUB UNIT NO. 2A R.M.27-95
POR. CRESTWOOD SUB. UNIT NO. 3 R.M.28-40
POR. CRESTWOOD SUB. UNIT NO. 3 AMEND., R.M.28-58
PARCEL MAP 1190, P.M. 12-91
POR. CRESTWOOD SUB. UNIT NO. 8 R.M. 32-39

CITY OF VISALIA
ASSESSOR'S MAPS BK. 121, PG. 30
COUNTY OF TULARE, CALIF.

NOTE—ASSESSOR'S BLOCK NUMBERS SHOWN IN ELIPSES
ASSESSOR'S PARCEL NUMBERS SHOWN IN CIRCLES