POR. S½ OF SW¼ OF SW¼ OF SE¼ OF SEC. 1, T. 19 S., R. 24 E., M.D.B. & M.

TAX CODE AREA 6-008

121-37

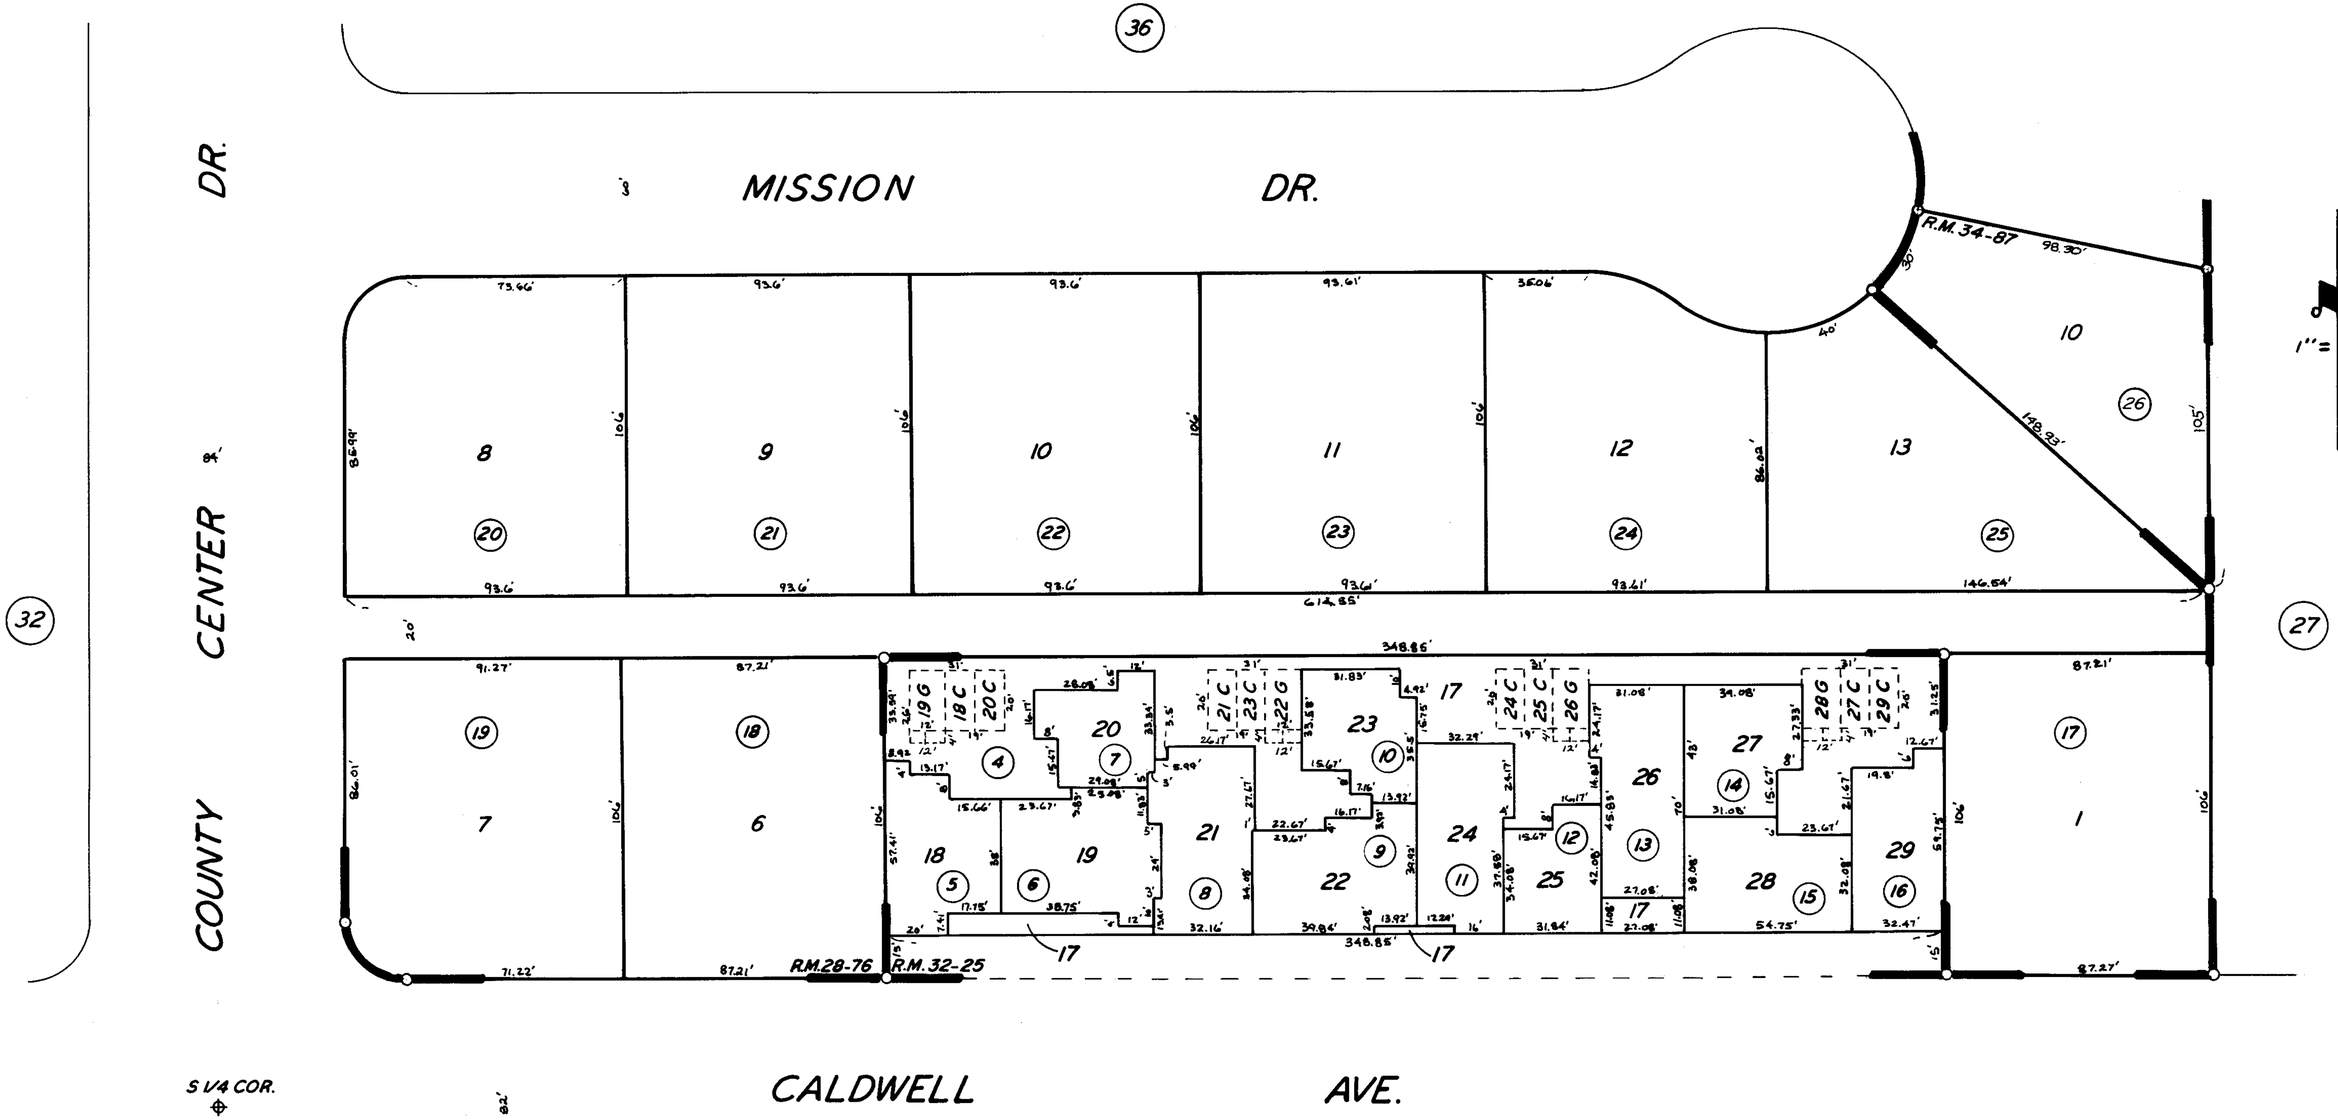

POR. HACIENDA HEIGHTS UNIT NO. 1 R.M. 28-76
POR. HACIENDA HEIGHTS UNIT NO. 3, AMENDED R.M. 32-25
POR. HACIENDA HEIGHTS UNIT NO. 4, R.M. 34-87

CITY OF VISALIA

ASSESSOR'S MAPS BK. 121 PG. 37

COUNTY OF TULARE, CALIF.

BK. 126

NOTE—ASSESSOR'S BLOCK NUMBERS SHOWN IN ELLIPSES
ASSESSOR'S PARCEL NUMBERS SHOWN IN CIRCLES