N1/2 OF SE1/4 OF NW1/4 SEC. 6, T. 19 S., R. 25 E., M.D.B. & M.

TAX CODE AREA 122-07

6-003

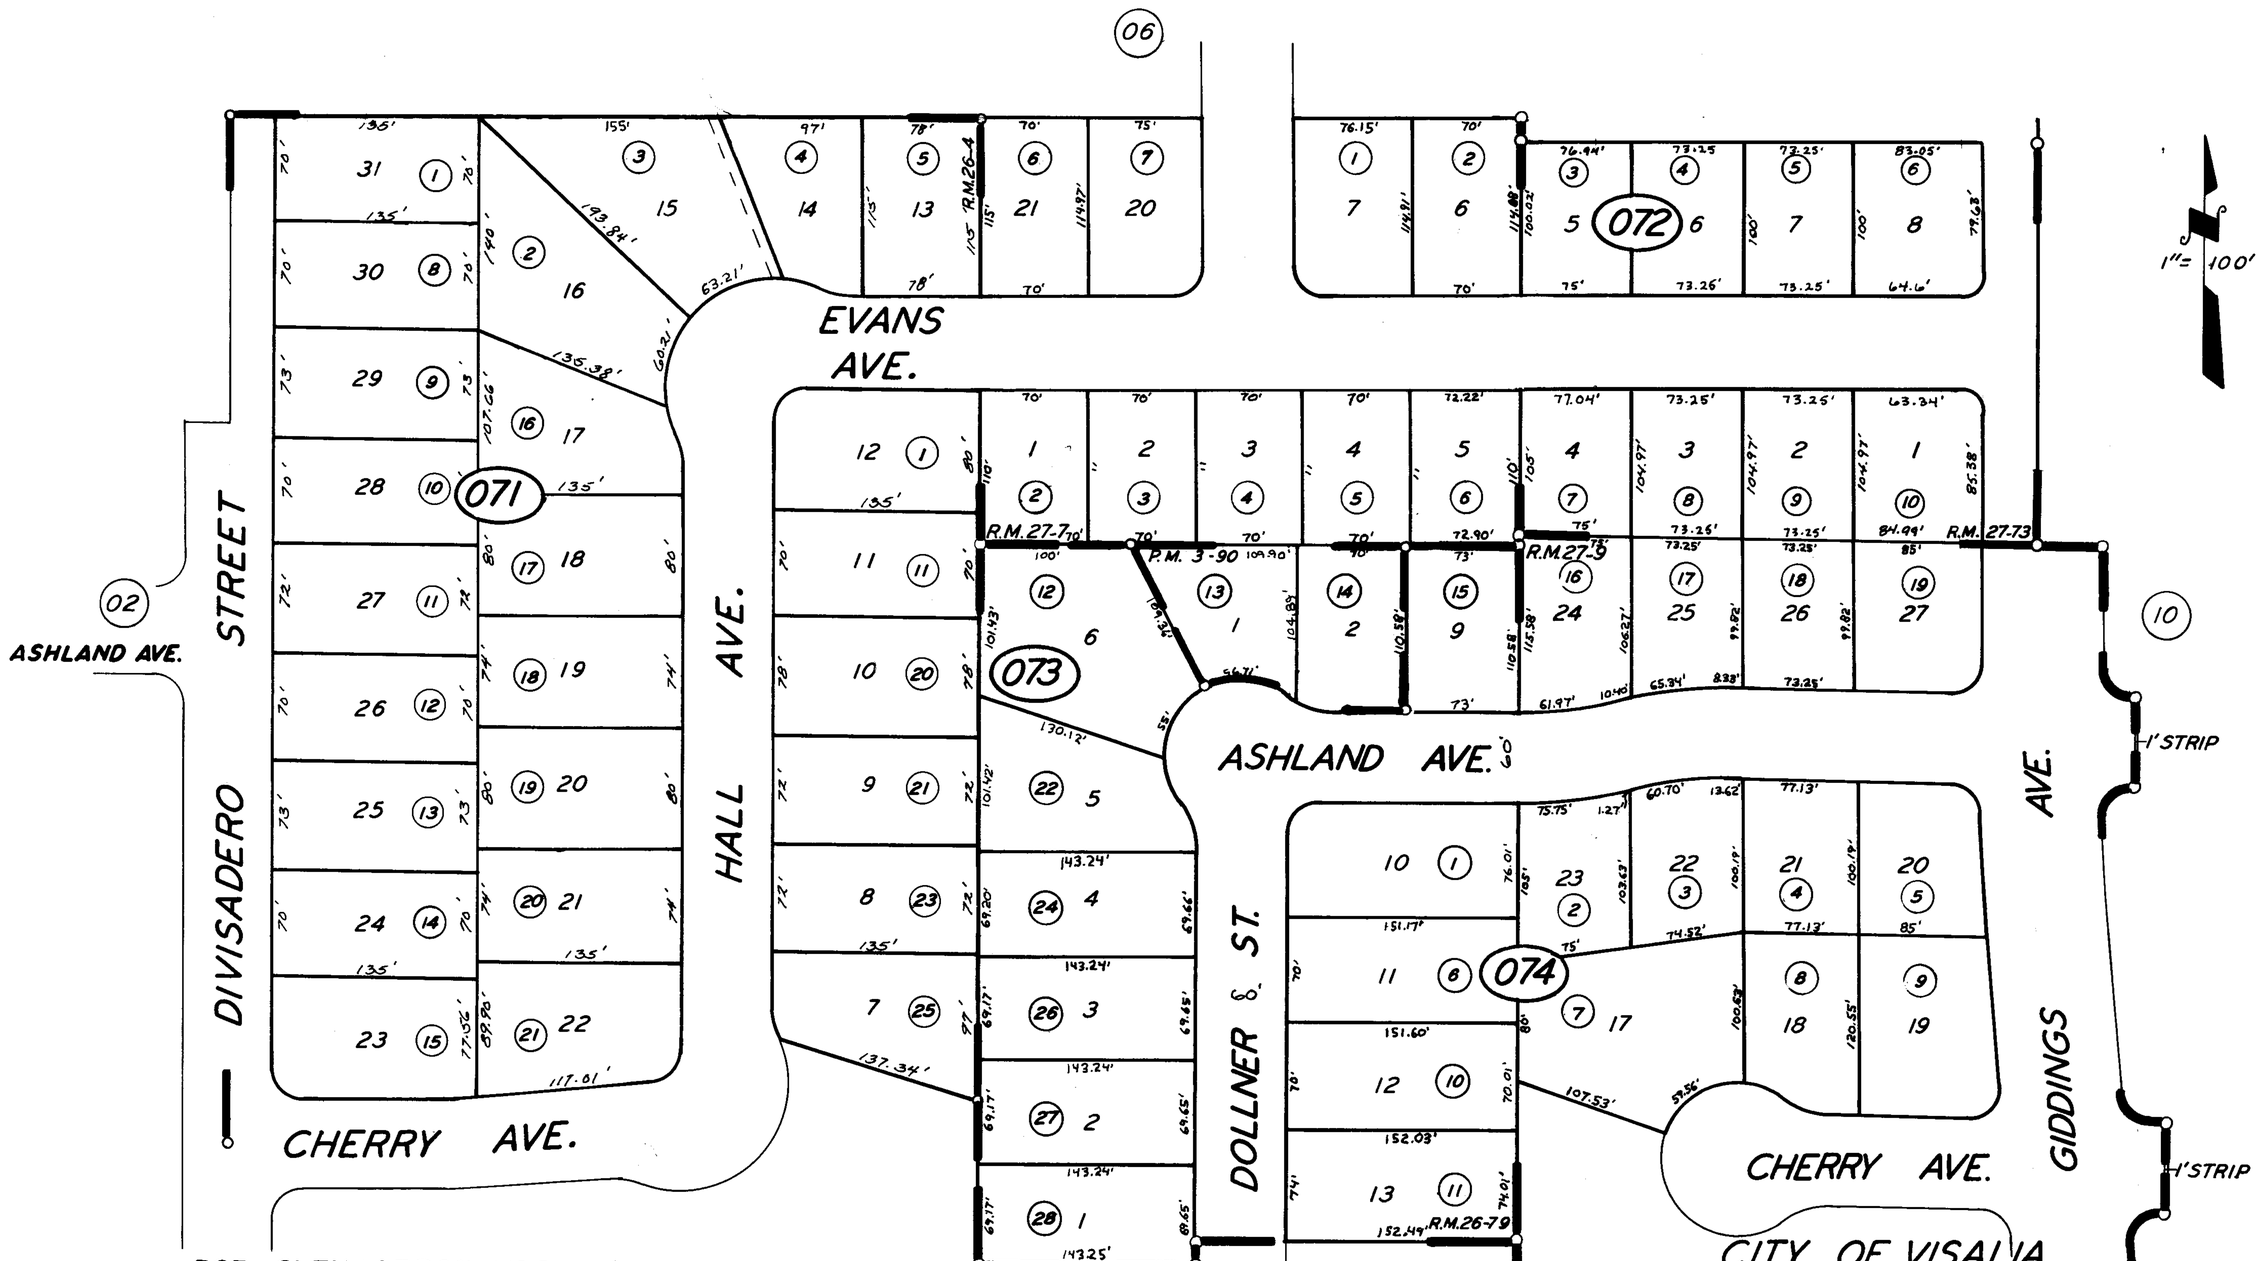

POR. GLEN-ARBOR EST. UNIT NO. 2, R.M. 26-4
GLEN-ARBOR EST. UNIT NO. 4, R.M. 26-79
POR. GLEN-ARBOR, UNIT NO. 5, R.M. 27-7
POR. WHITNEY TERRACE UNIT NO. 4, R.M. 27-9
POR. MOUNTAIN VIEW EST., R.M. 27-73
PARCEL MAP 290, P.M. 3-90

ASSESSOR'S MAPS BK. 122, PG. 07

COUNTY OF TULARE, CALIF.

NOTE — ASSESSOR'S BLOCK NUMBERS SHOWN IN ELLIPSES
ASSESSOR'S PARCEL NUMBERS SHOWN IN CIRCLES