DISCLAIMER

THIS MAP WAS PREPARED FOR LOCAL PROPERTY ASSESSMENT PURPOSES ONLY AND THE PARCELS SHOWN HEREON MAY NOT COMPLY WITH STATE AND LOCAL SUBDIVISION ORDINANCES, AND NO LIABILITY IS ASSUMED FOR THE USE OF THE INFORMATION SHOWN HEREON.

S1/2 OF NE1/4 OF SE1/4 SEC.6, T.19S., R.25E., M.D.B.&M.

Tax Area Codes 122–18
006–003

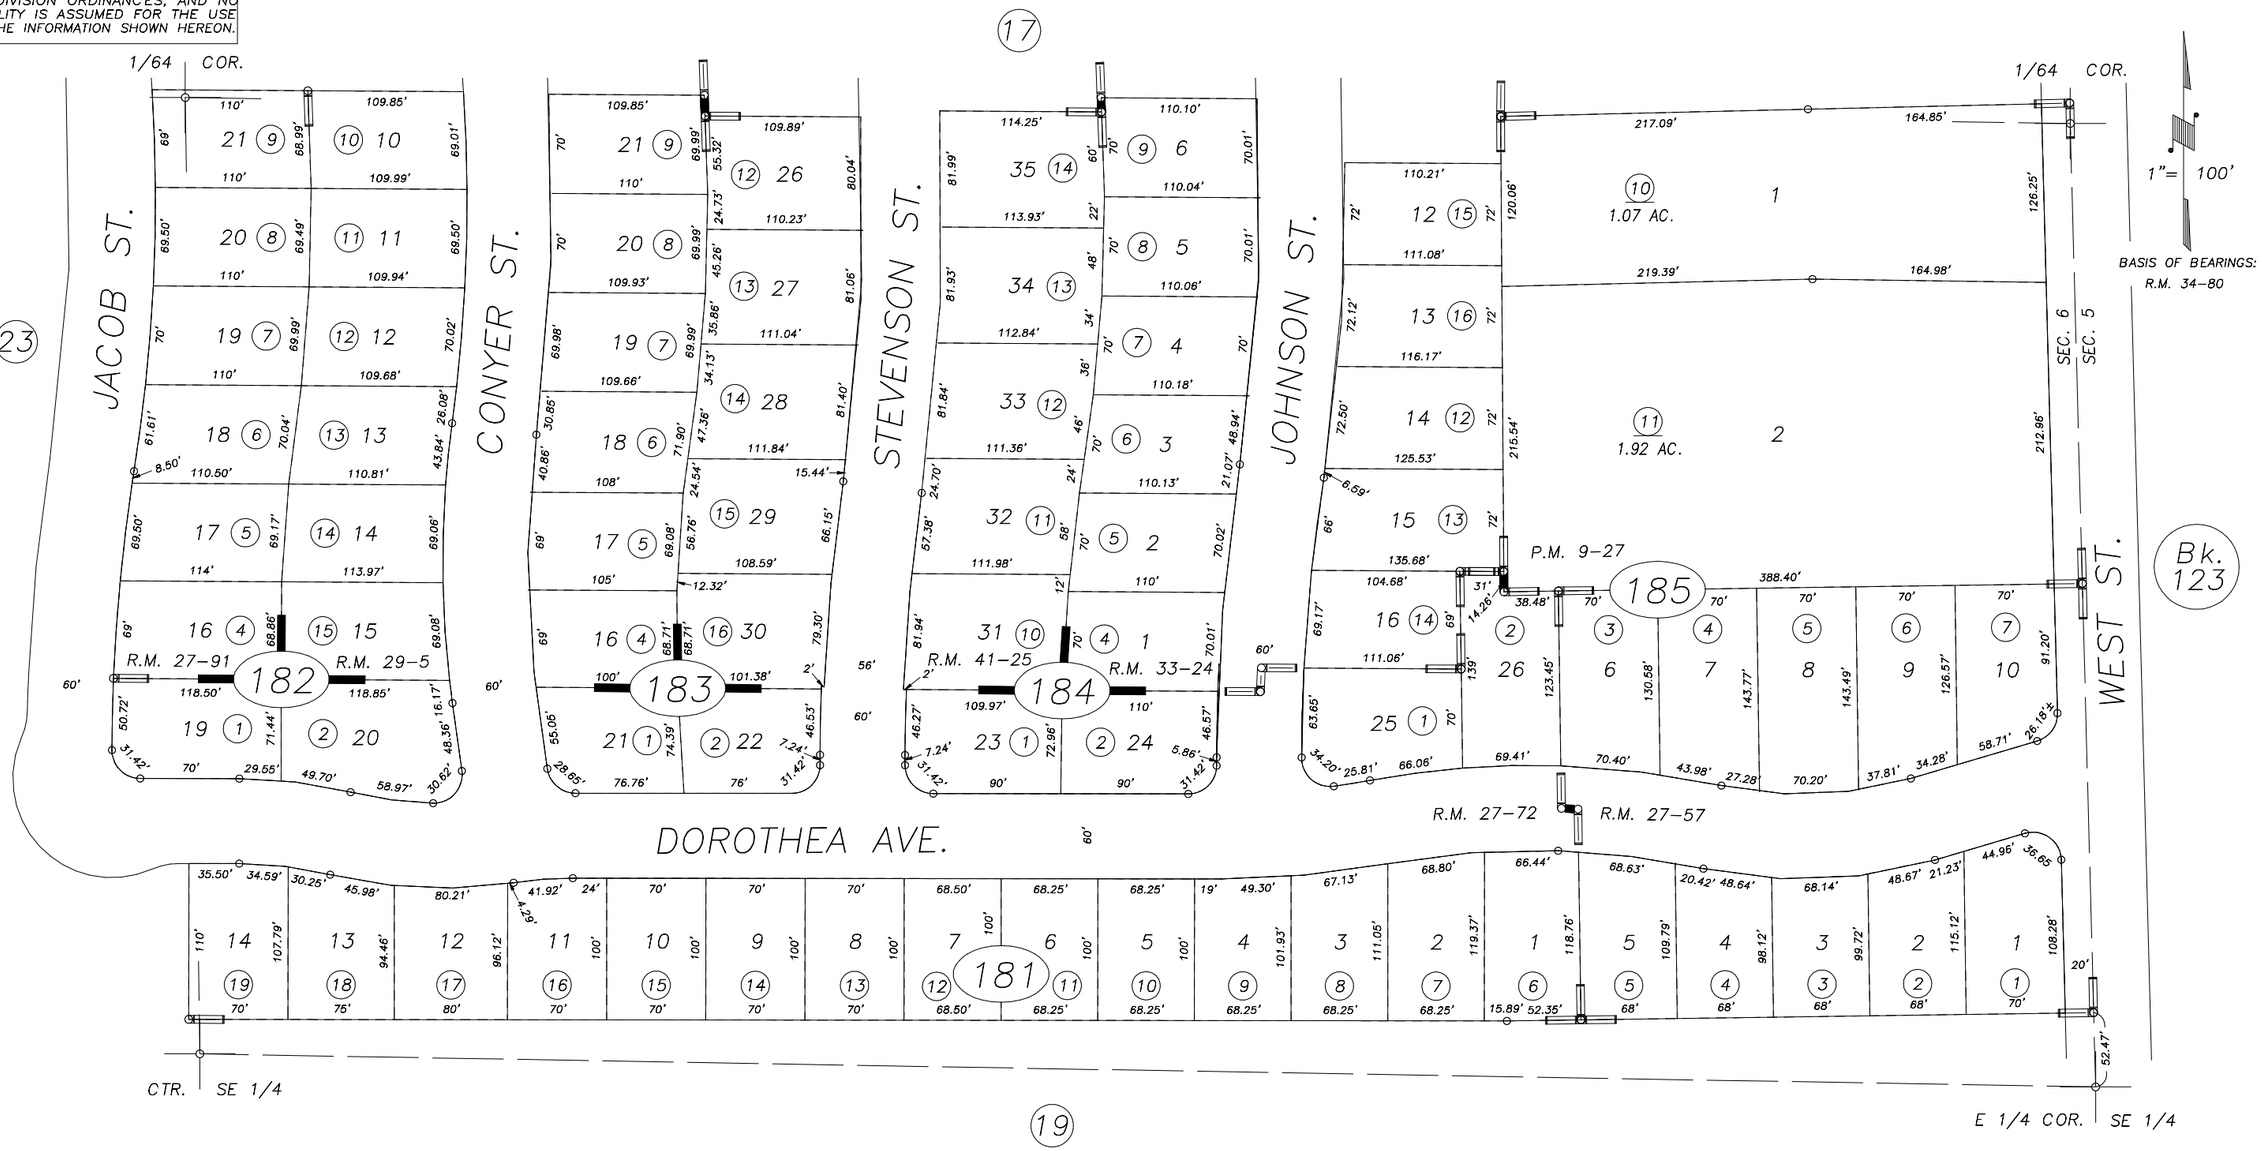

PARK WEST NO. 2, R.M. 27–57
PARCEL MAP NO. 827, P.M. 9–27
POR. PARK WEST NO. 3,, R.M. 27–72
POR. PARK WEST NO. 4, R.M. 27–91
POR. PARK WEST NO. 5, R.M. 29–05
POR. PARK WEST NO. 6, R.M. 33–24
PARK WEST NO. 7 PHASE 3, R.M. 41–25

CITY OF VISALIA
ASSESSOR'S MAPS BK.122 , PG.18
COUNTY OF TULARE, CALIFORNIA, U.S.A.

NOTE: Assessor's Parcel Numbers Shown in Circles (1)
Assessor's Block Numbers Shown in Elipses (123)

2005–0031545	05/23/2005	RBP
REVISION	DATE	TECH