NLY. POR. OF NW1/4 OF SE1/4 SEC. 6, T. 19 S., R. 25 E., M. D. B. & M. TAX CODE AREA 122-24

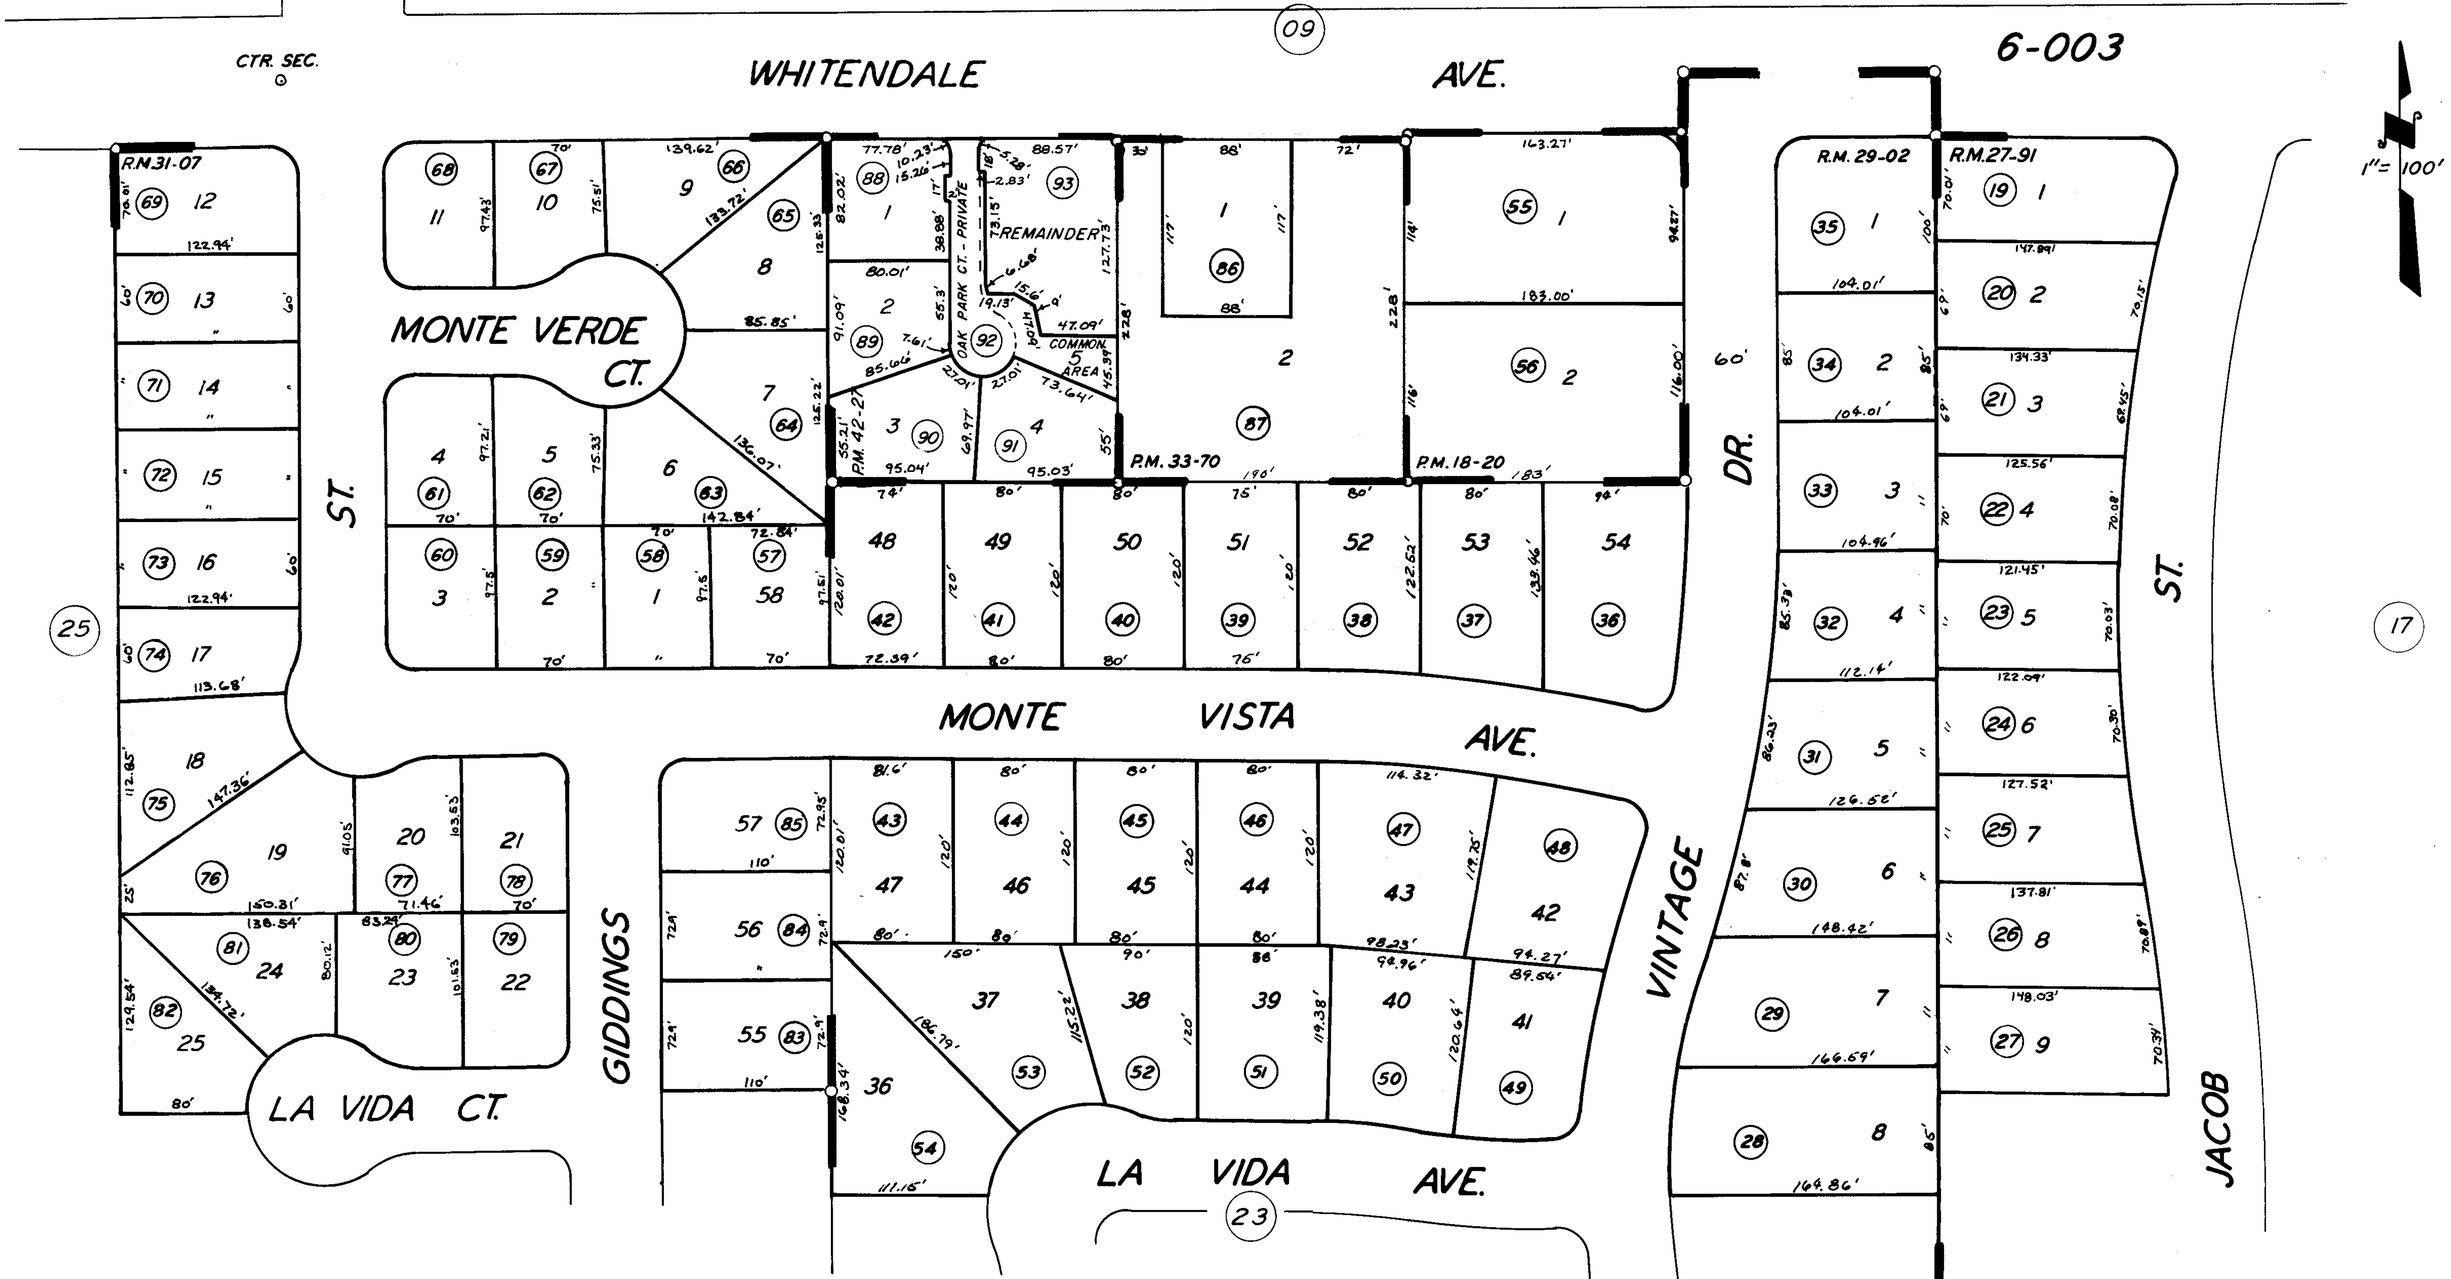

POR. PARK WEST NO. 4 R.M. 27-91
POR. VINTAGE ESTATES R.M. 29-02
POR. LAURELWOOD EST. R.M. 31-07
PARCEL MAP 1719 P.M. 18-20
PARCEL MAP 3268 P.M. 33-70
PARCEL MAP 4123 P.M. 42-27

CITY OF VISALIA

ASSESSOR'S MAPS BK. 122, PG. 24
COUNTY OF TULARE, CALIF.

NOTE — ASSESSOR'S BLOCK NUMBERS SHOWN IN ELLIPSES
ASSESSOR'S PARCEL NUMBERS SHOWN IN CIRCLES