S1/2 OF SW1/4 OF SW1/4 SEC.6, T.19S., R.25E., M.D.B.&M.

Tax Area Codes 122–29
006–003
006–109

DISCLAIMER

THIS MAP WAS PREPARED FOR LOCAL PROPERTY ASSESSMENT PURPOSES ONLY AND THE PARCELS SHOWN HEREON MAY NOT COMPLY WITH STATE AND LOCAL SUBDIVISION ORDINANCES, AND NO LIABILITY IS ASSUMED FOR THE USE OF THE INFORMATION SHOWN HEREON.

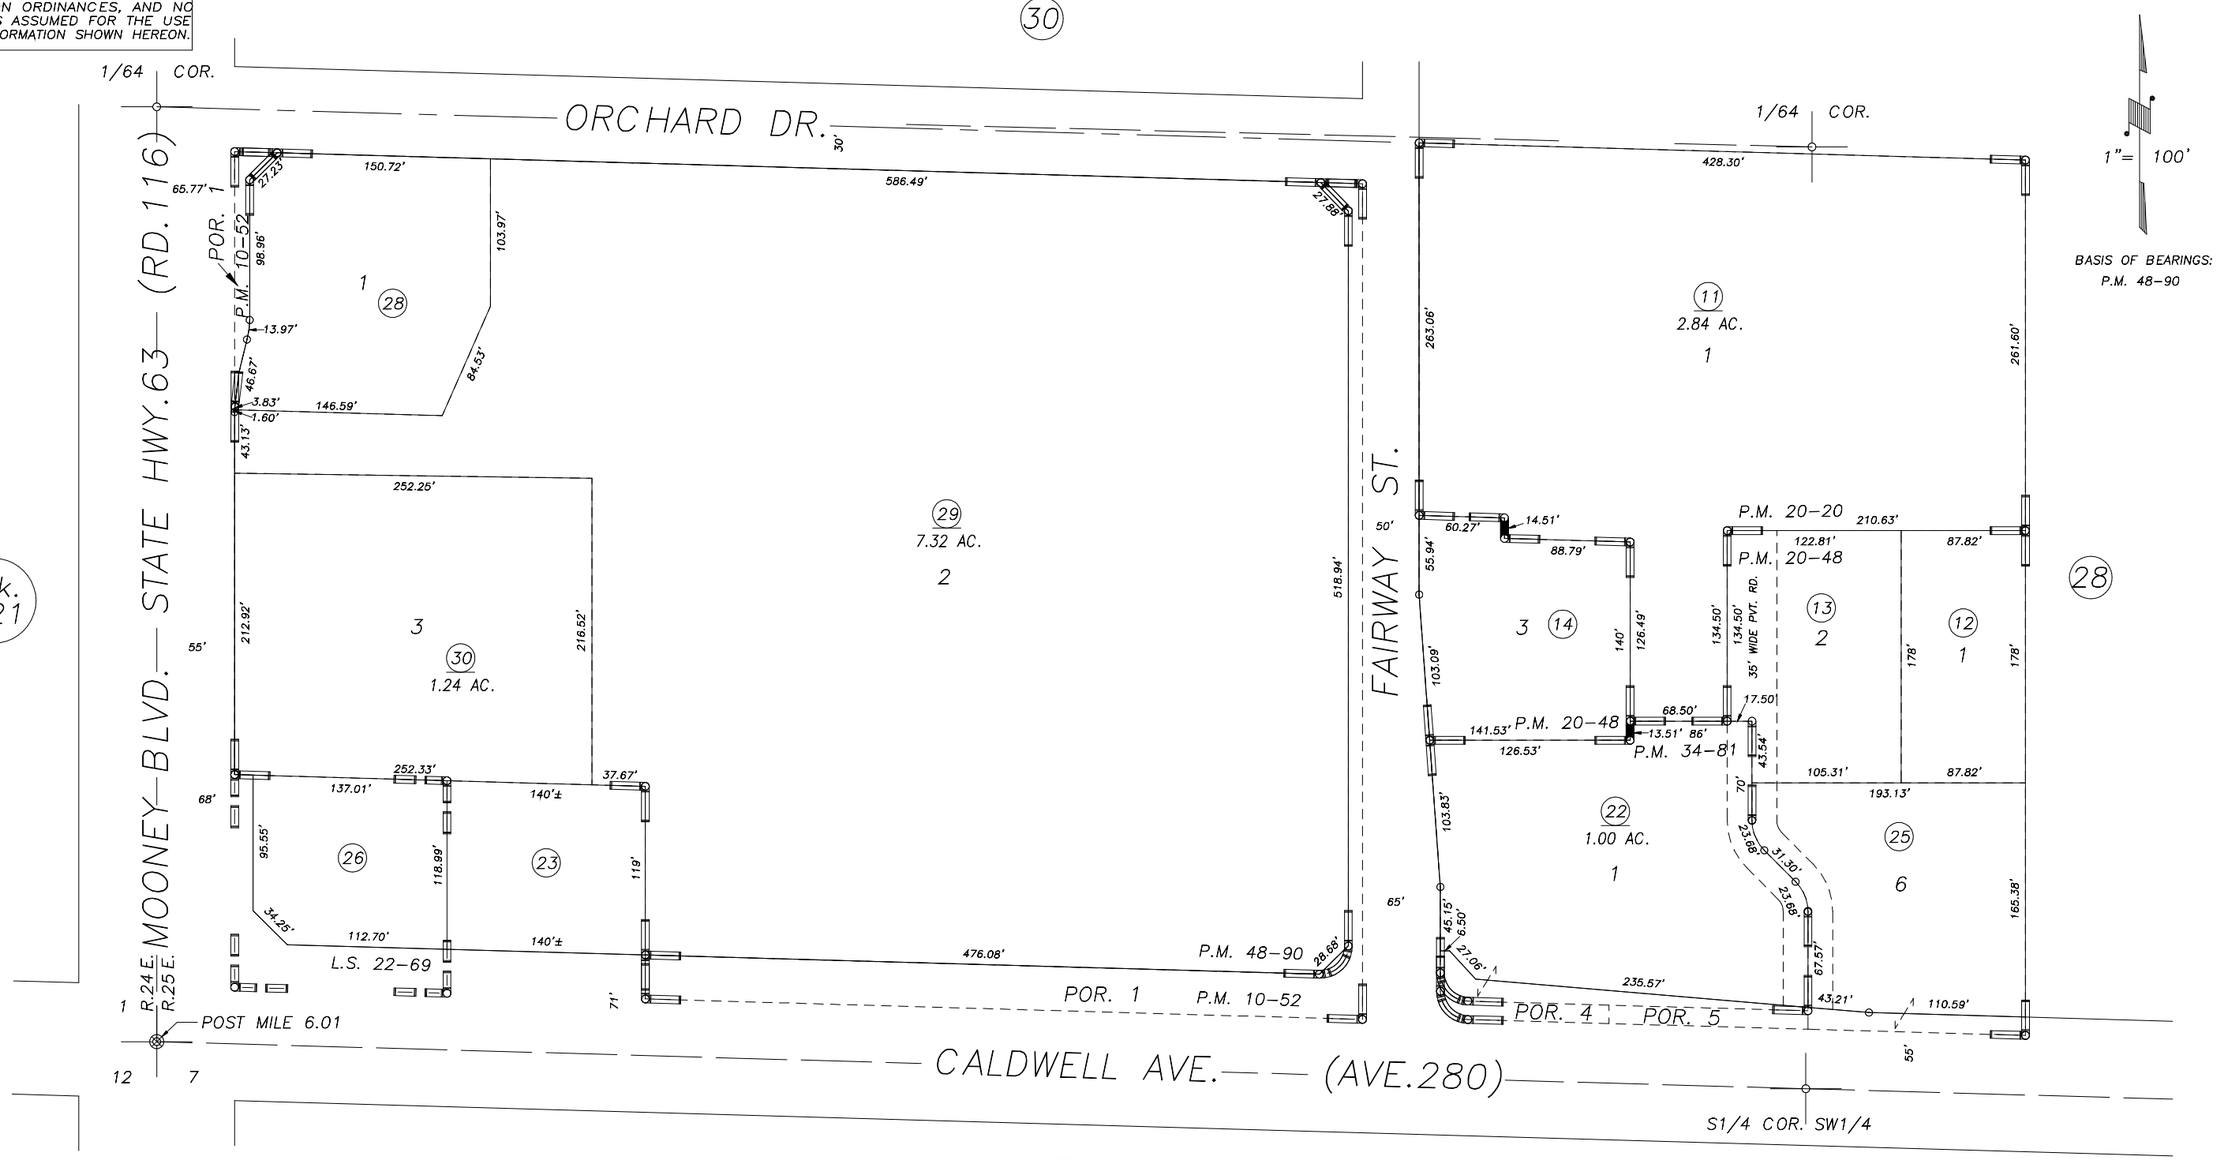

PARCEL MAP NO.951, P.M. 10–52
PARCEL MAP NO.1919, P.M. 20–20
PARCEL MAP NO.1947, P.M. 20–48
PARCEL MAP NO.3379, P.M. 34–81
RECORD OF SURVEY, L.S. 22–69
POR. RECORD OF SURVEY, L.S. 20–17 (SEC.6)
PARCEL MAP NO.4785, P.M. 48–90

Bk. 126

CITY OF VISALIA
ASSESSOR'S MAPS BK.122 , PG29
COUNTY OF TULARE, CALIFORNIA, U.S.A.

NOTE: Assessor's Parcel Numbers Shown in Circles (1)
Assessor's Block Numbers Shown in Elipses (123)

REVISION	DATE	TECH
SECTION LINE CORR.	02/08/2012	LLB