DISCLAIMER

THIS MAP WAS PREPARED FOR LOCAL PROPERTY ASSESSMENT PURPOSES ONLY. THE PARCELS SHOWN HEREON MAY NOT COMPLY WITH STATE AND LOCAL SUBDIVISION ORDINANCES. NO LIABILITY IS ASSUMED FOR THE USE OF THE INFORMATION HEREON.

REVISED: 02/16/2012
REASON: 2009-0040392
CAD TECH: LLB

N 1/2 OF SW 1/4 OF SW 1/4 SEC. 6, T.19S., R.25E., M.D.B.&M.

TAX CODE AREA
006-003
006-076
006-109

122-30

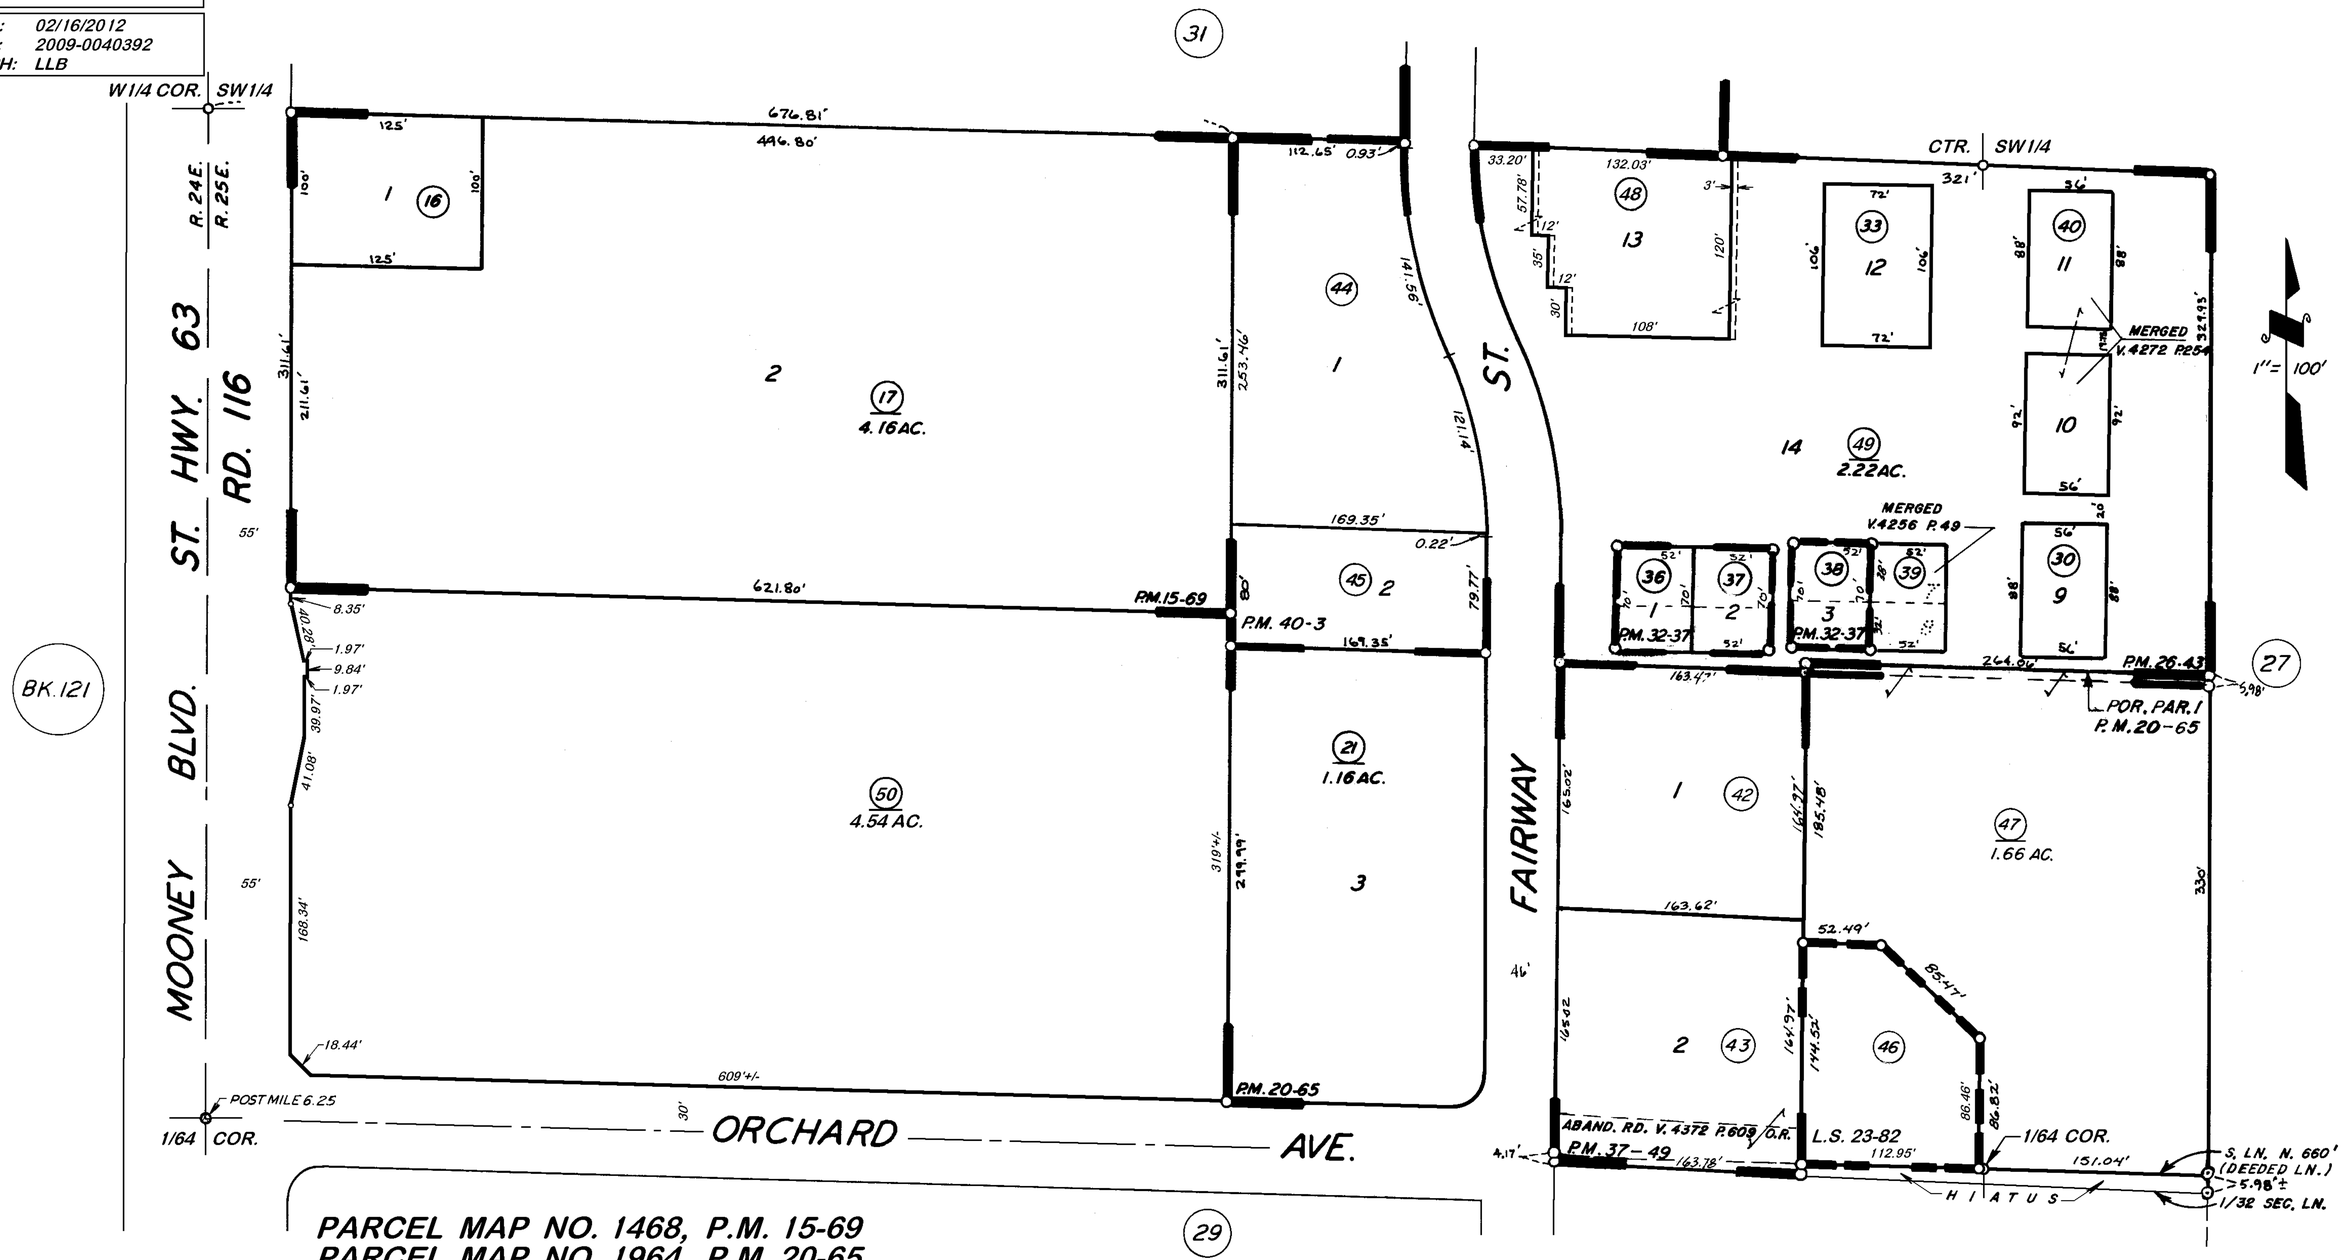

PARCEL MAP NO. 1468, P.M. 15-69
PARCEL MAP NO. 1964, P.M. 20-65
PARCEL MAP NO. 2542, P.M. 26-43
PARCEL MAP NO. 3136, P.M. 32-37
PARCEL MAP NO. 3646, P.M. 37-49
PARCEL MAP NO. 3899, P.M. 40-3
RECORD OF SURVEY, L.S. 23-82

NOTE — ASSESSOR'S BLOCK NUMBERS SHOWN IN ELLIPSES
ASSESSOR'S PARCEL NUMBERS SHOWN IN CIRCLES

CITY OF VISALIA
ASSESSOR'S MAPS BK. 122, PG. 30
COUNTY OF TULARE, CALIF.