N1/2 OF NW1/4 OF SW1/4 SEC.6, T.19S., R.25E., M.D.B.&M.

Tax Area Codes 122–32
006–003
006–109

DISCLAIMER

THIS MAP WAS PREPARED FOR LOCAL PROPERTY ASSESSMENT PURPOSES ONLY AND THE PARCELS SHOWN HEREON MAY NOT COMPLY WITH STATE AND LOCAL SUBDIVISION ORDINANCES, AND NO LIABILITY IS ASSUMED FOR THE USE OF THE INFORMATION SHOWN HEREON.

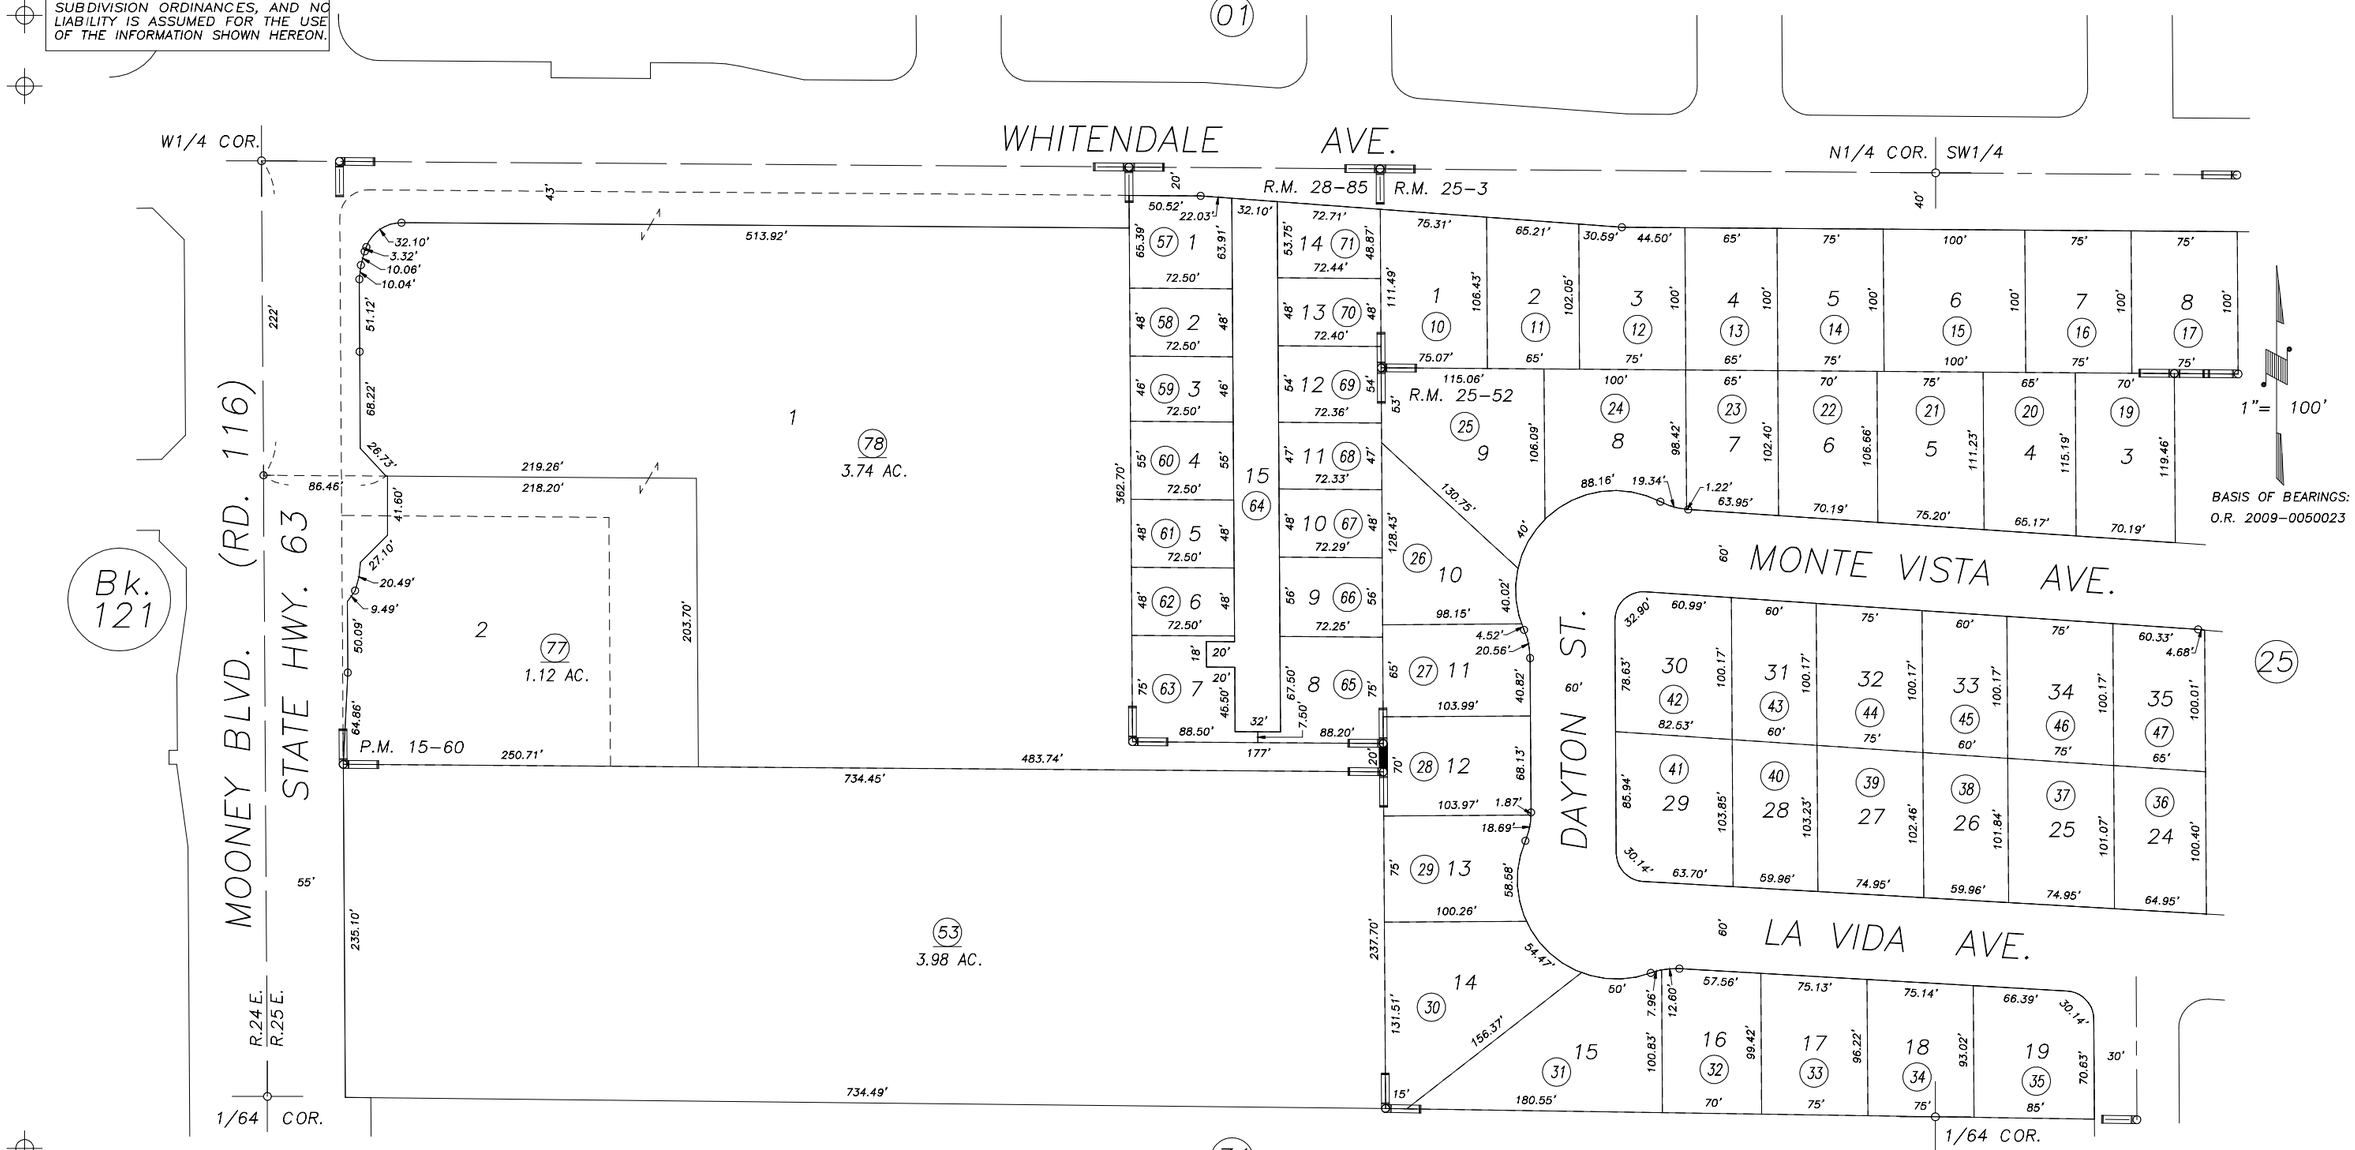

POR. WHITNEY TERRACE UNIT NO. 1, R.M. 25–3
POR. WHITNEY TERRACE UNIT NO. 3, R.M. 25–52
PARCEL MAP NO. 1459, P.M. 15–60
OLD TOWN MEADOWS, R.M. 28–85

CITY OF VISALIA
ASSESSOR'S MAPS BK.122 , PG.32
COUNTY OF TULARE, CALIFORNIA, U.S.A.

NOTE: Assessor's Parcel Numbers Shown in Circles (1)
Assessor's Block Numbers Shown in Elipses (123)

REVISION	DATE	TECH
SECTION LINE CORR.	02/08/2012	LLB