DISCLAIMER

THIS MAP WAS PREPARED FOR LOCAL PROPERTY ASSESSMENT PURPOSES ONLY. THE PARCELS SHOWN HEREON MAY NOT COMPLY WITH STATE AND LOCAL SUBDIVISION ORDINANCES. NO LIABILITY IS ASSUMED FOR THE USE OF THE INFORMATION HEREON. R & T CODE SEC. 327, 408.3, ETC.

REVISED: 01/06/2023
REASON: BK 126 REMAP
CAD TECH: JOS

POR. S 1/2 SEC. 18 , T. 19 S. , R. 25 E. , M. D. B. & M.

TAX CODE AREA **122-48**
006-041
105-003

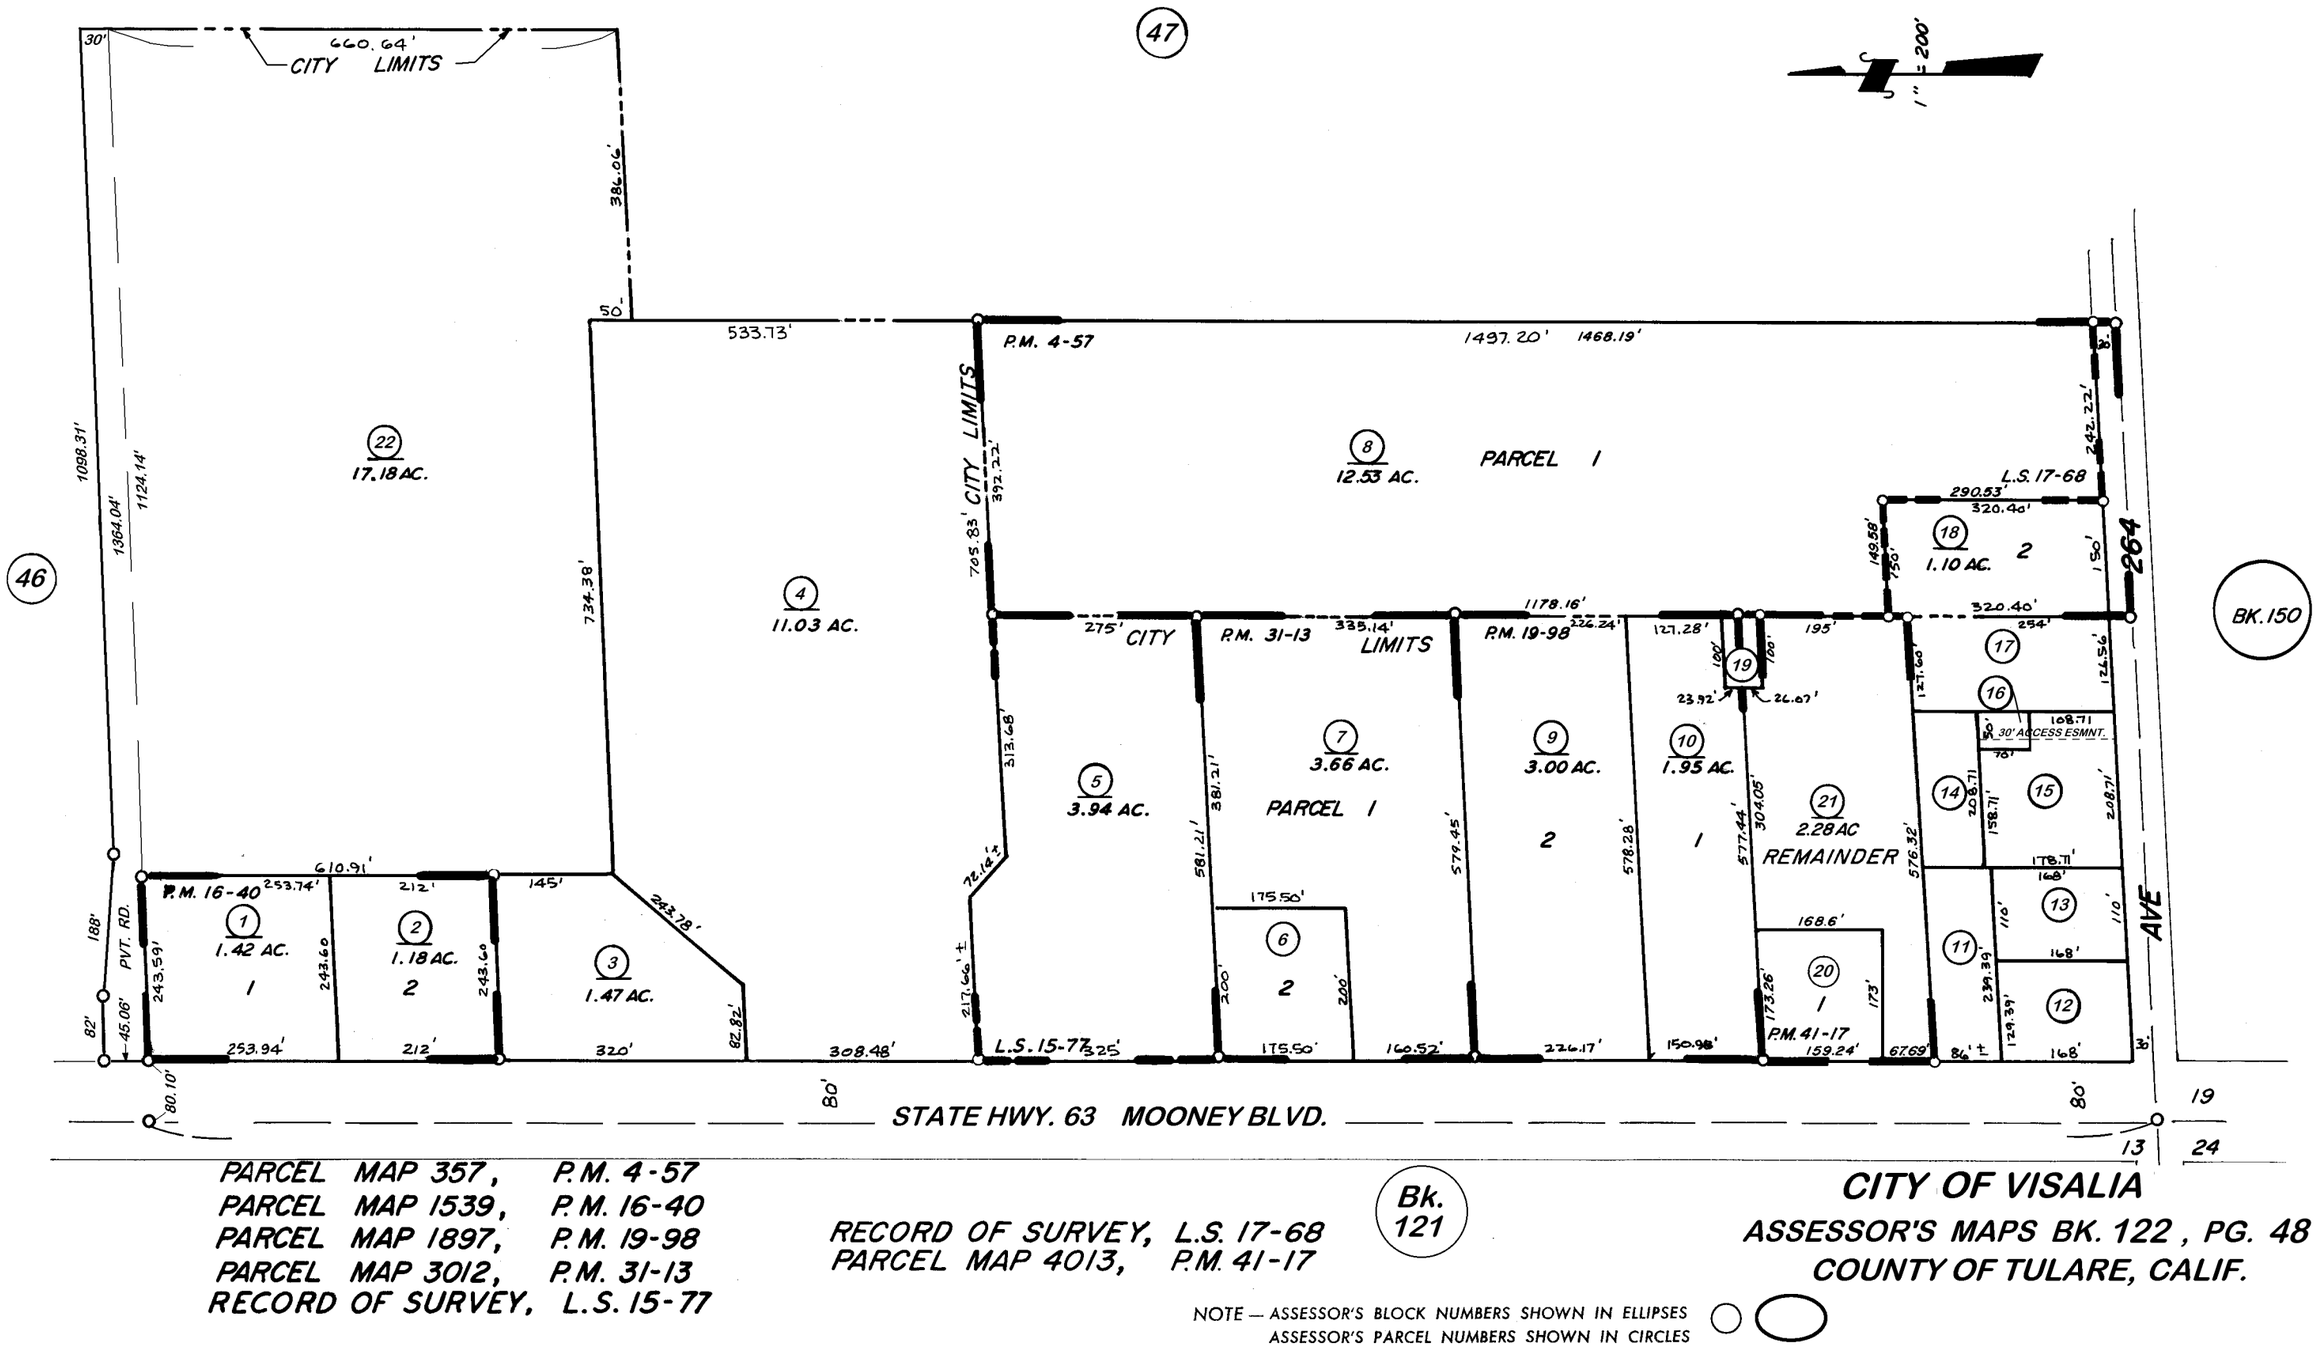

PARCEL MAP 357, P.M. 4-57
PARCEL MAP 1539, P.M. 16-40
PARCEL MAP 1897, P.M. 19-98
PARCEL MAP 3012, P.M. 31-13
RECORD OF SURVEY, L.S. 15-77

RECORD OF SURVEY, L.S. 17-68
PARCEL MAP 4013, P.M. 41-17

Bk. 121

CITY OF VISALIA
ASSESSOR'S MAPS BK. 122 , PG. 48
COUNTY OF TULARE, CALIF.

NOTE — ASSESSOR'S BLOCK NUMBERS SHOWN IN ELLIPSES
ASSESSOR'S PARCEL NUMBERS SHOWN IN CIRCLES