DISCLAIMER

THIS MAP WAS PREPARED FOR LOCAL PROPERTY ASSESSMENT PURPOSES ONLY. THE PARCELS SHOWN HEREON MAY NOT COMPLY WITH STATE AND LOCAL SUBDIVISION ORDINANCES. NO LIABILITY IS ASSUMED FOR THE USE OF THE INFORMATION HEREON.

REVISED: 01/16/2009
REASON: 2006-0089305
CAD TECH: CBT

S½ OF NE¼ OF NW¼ SEC.5. T.19S., R.25E., M.D.B. & M.

TAX CODE AREA
006-003
006-047
006-052

123-07

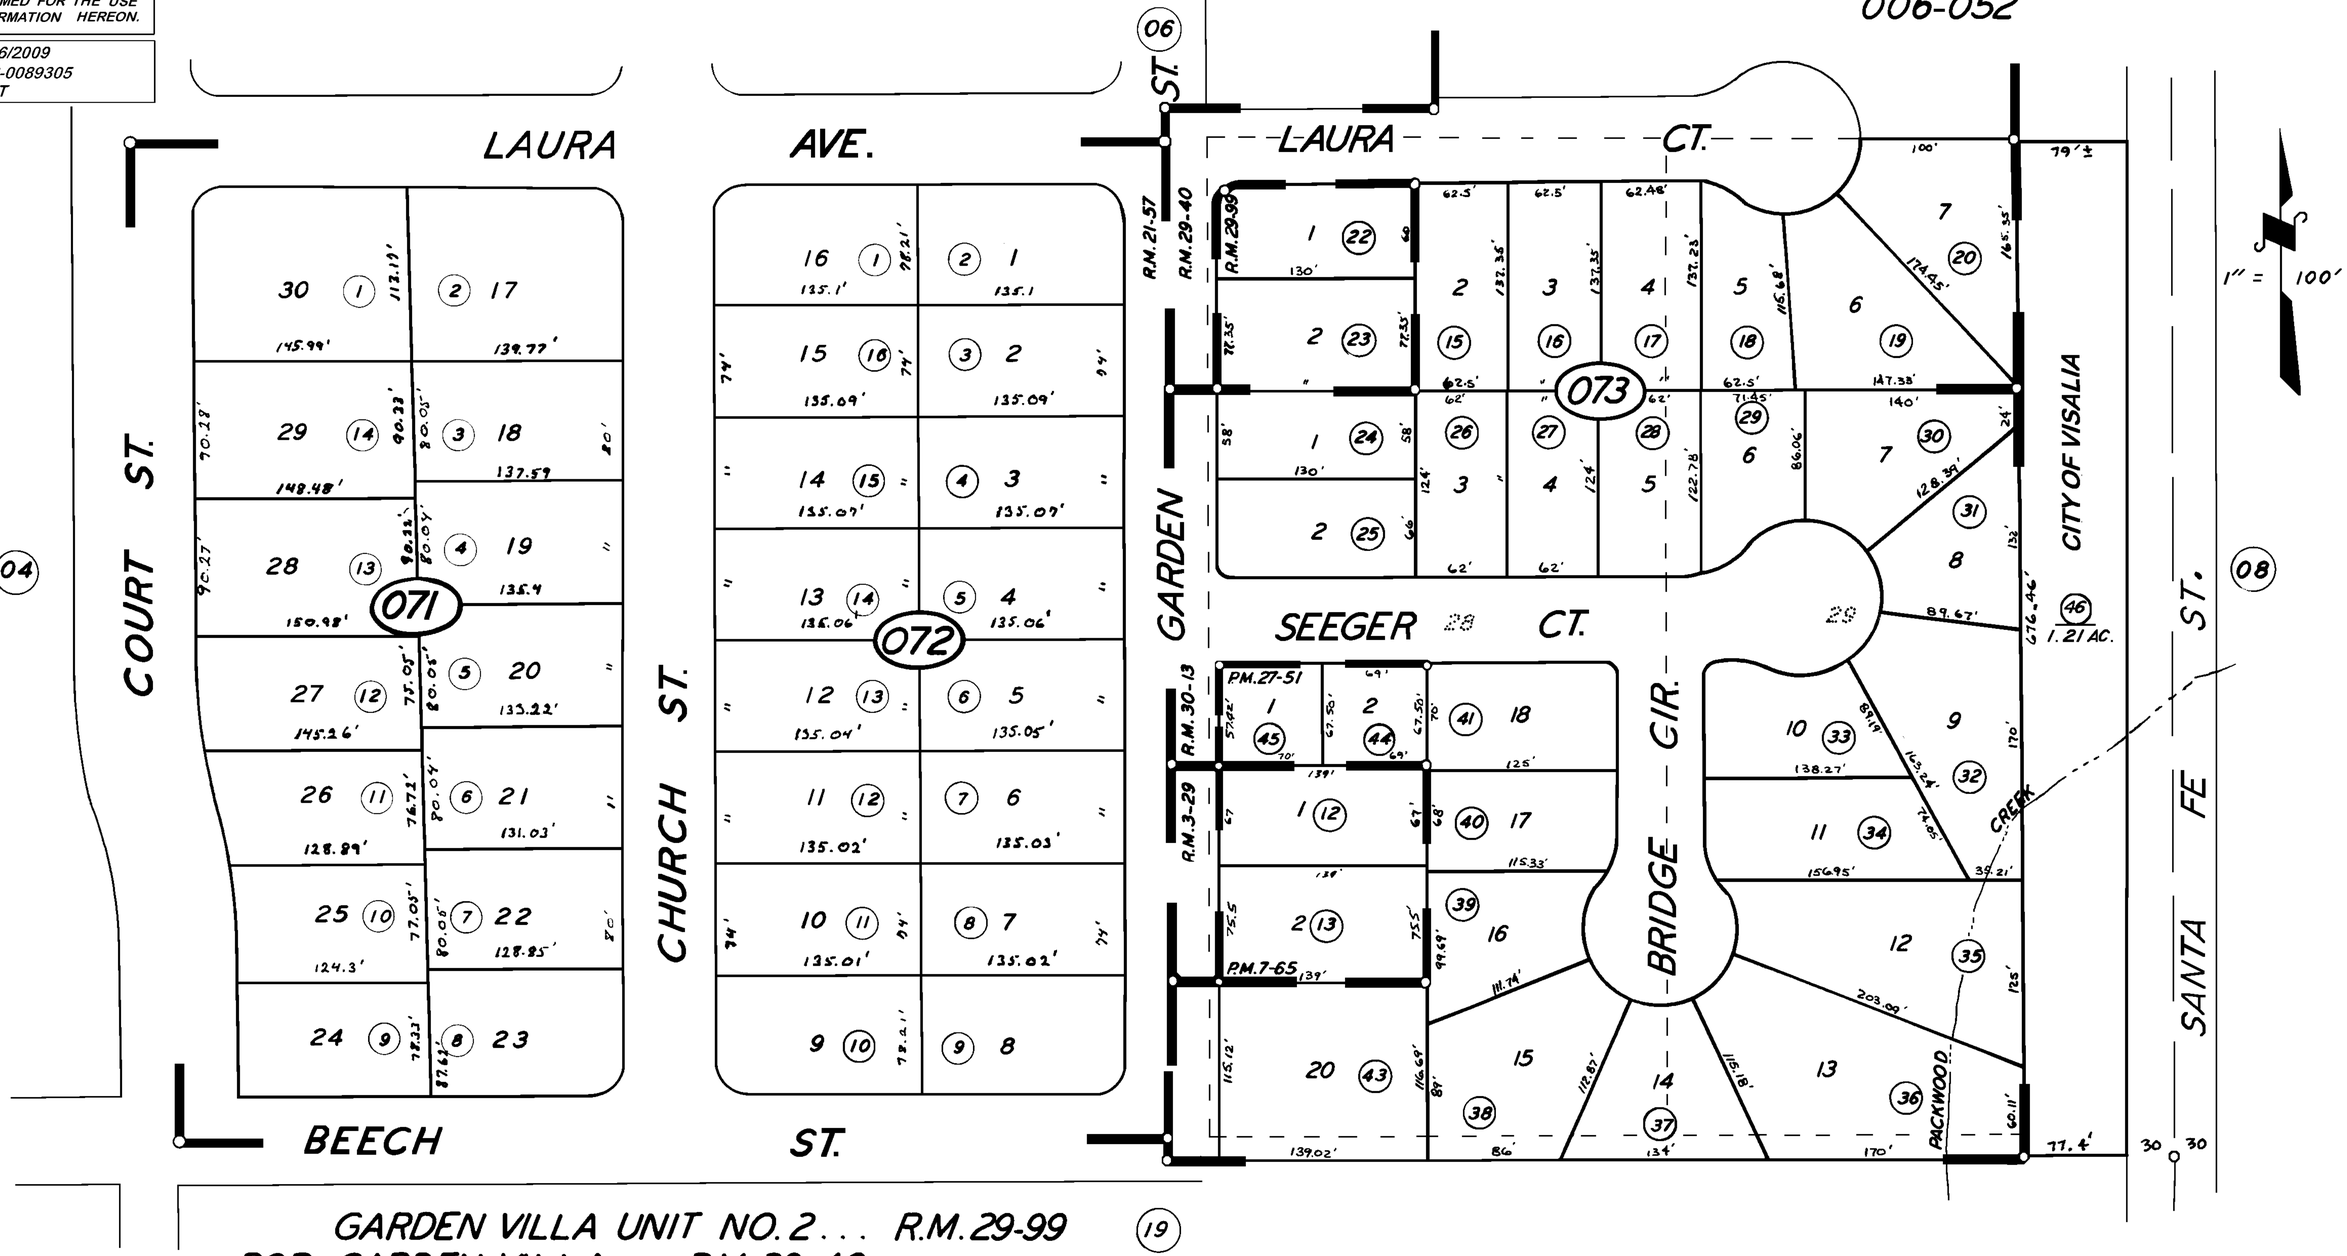

GARDEN VILLA UNIT NO. 2 . . . R.M. 29-99
POR. GARDEN VILLA . . . R.M. 29-40
POR. MUY BONITA COL. R.M. 3-29
TRACT NO. 223 R.M 21-57
TRACT NO. 592 R.M. 30-13
PARCEL MAP 665 P.M. 7-65
PARCEL MAP 2650 P.M. 27-51

CITY OF VISALIA
ASSESSOR'S MAPS BK. 123, PG. 07.
COUNTY OF TULARE, CALIF.

NOTE — ASSESSOR'S BLOCK NUMBERS SHOWN IN ELLIPSES
ASSESSOR'S PARCEL NUMBERS SHOWN IN CIRCLES