69
71

POR. OF NW1/4 OF SW1/4 SEC.5. T.19S., R.25E., M.D.B. & M.

TAX CODE AREA **123-16**

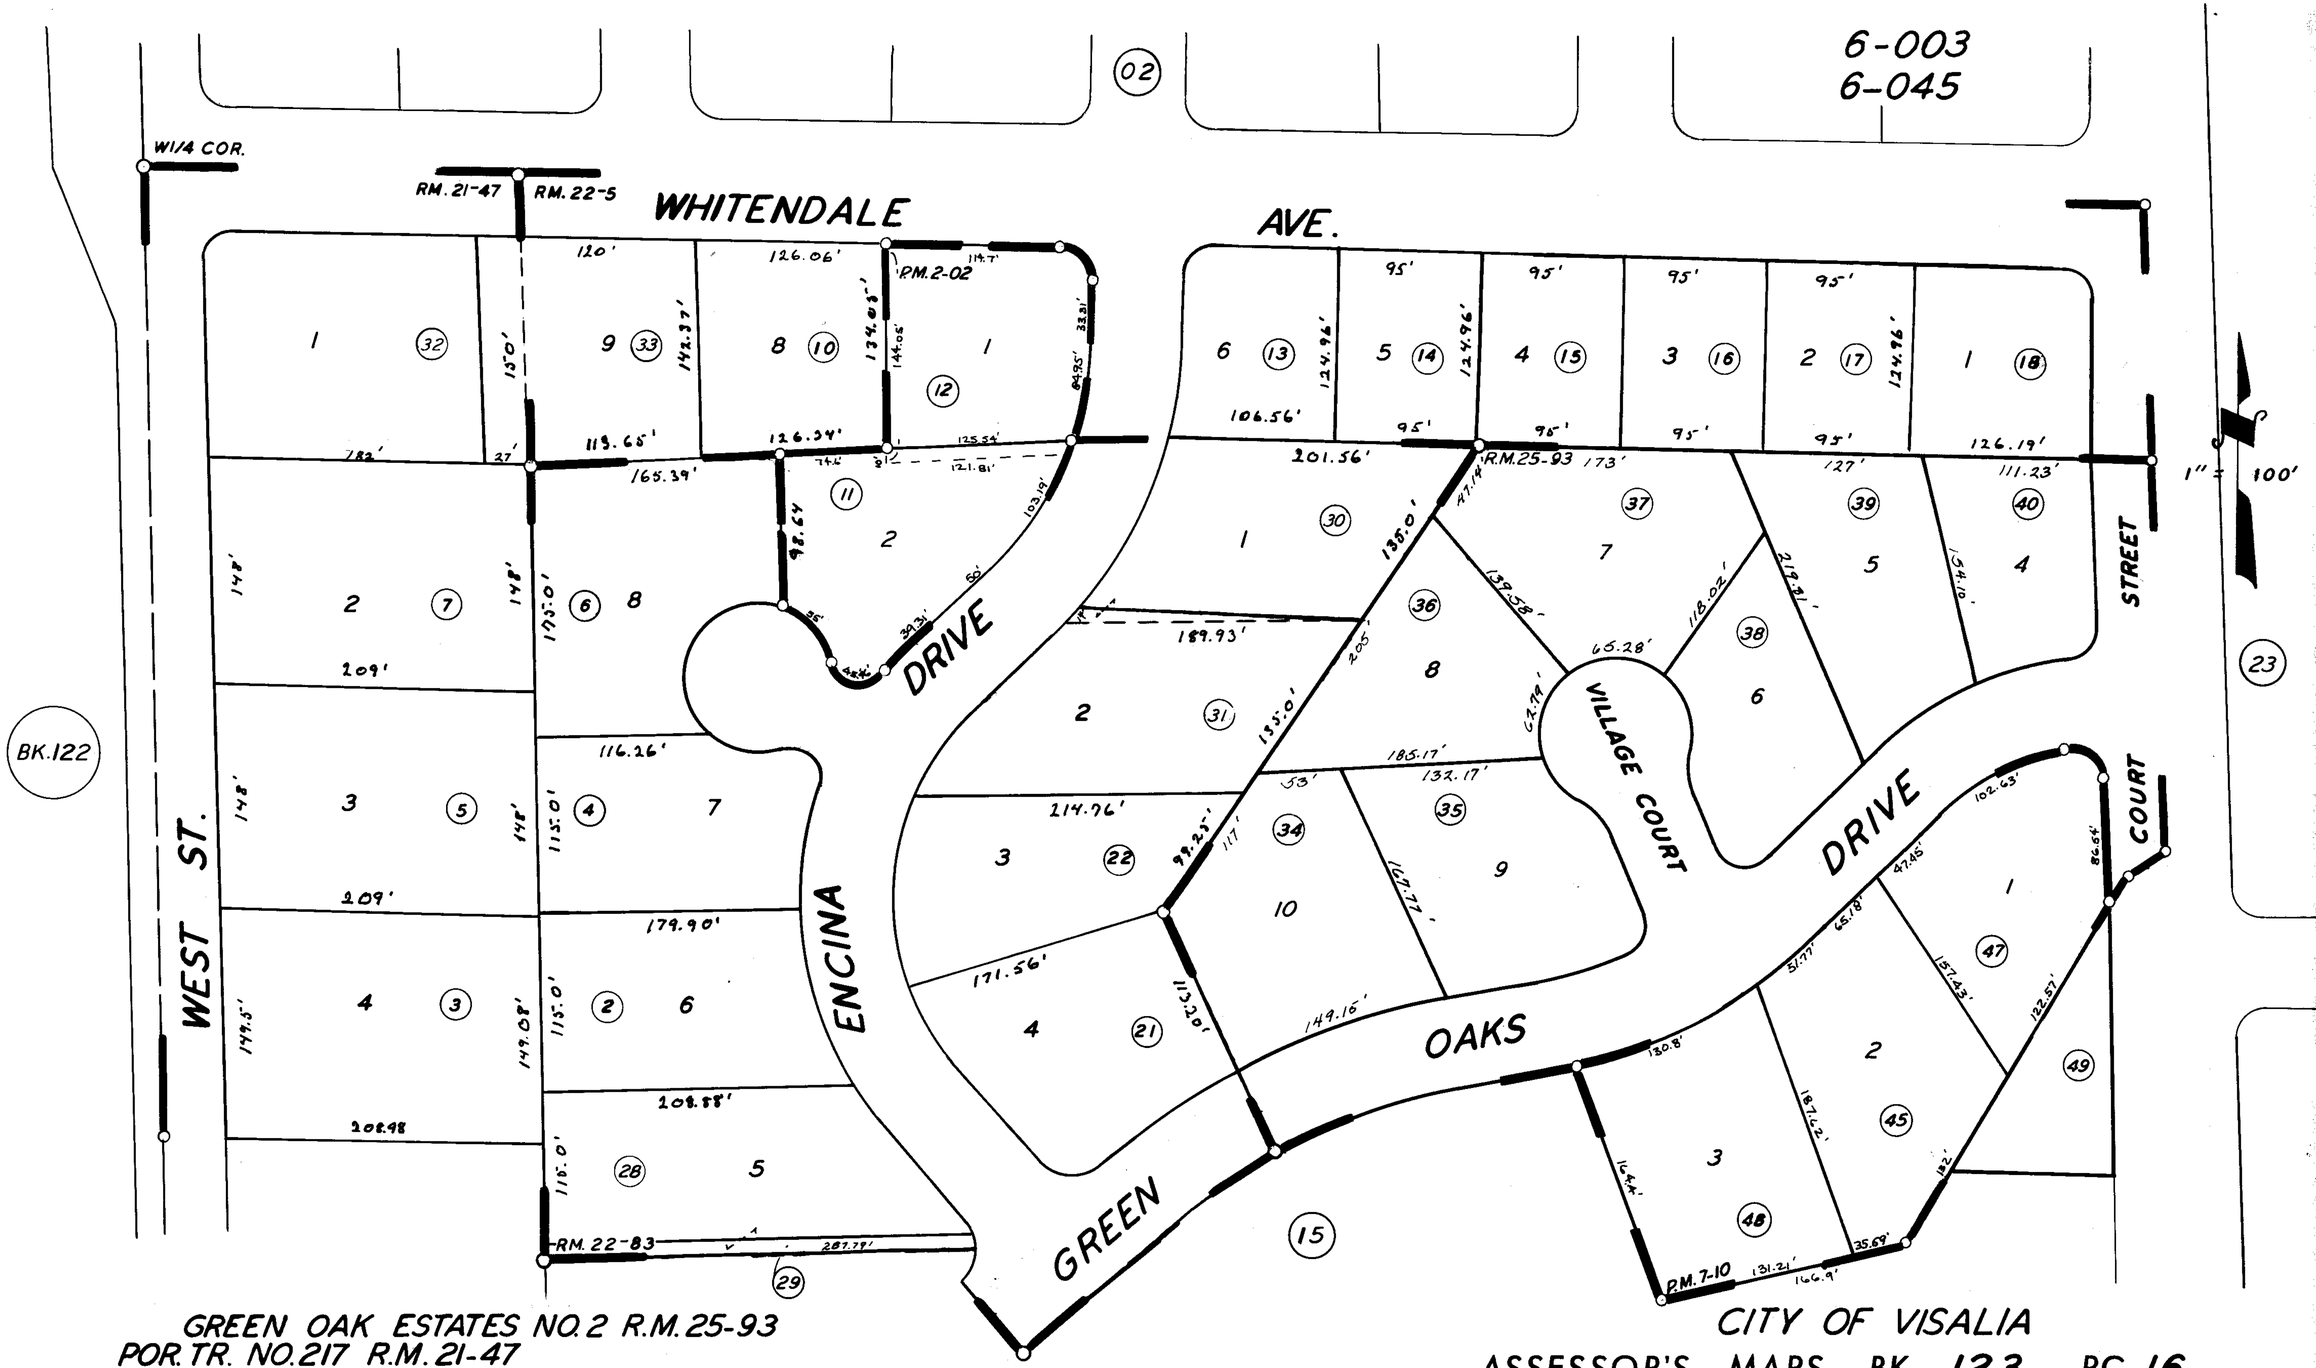

GREEN OAK ESTATES NO. 2 R.M. 25-93
POR. TR. NO. 217 R.M. 21-47
TR. NO. 259 R.M. 22-05
TR. NO. 318, R.M. 22-83
PARCEL MAP 610, P.M. 7-10
PARCEL MAP 102, P.M. 2-02

CITY OF VISALIA
ASSESSOR'S MAPS BK. 123, PG. 16.
COUNTY OF TULARE, CALIF.

NOTE — ASSESSOR'S BLOCK NUMBERS SHOWN IN ELLIPSES
ASSESSOR'S PARCEL NUMBERS SHOWN IN CIRCLES