POR. SW 1/4 OF SW 1/4 SEC. 5, T. 19S., R. 25E., M.D.B. & M.

TAX CODE AREA 123-17

6-003

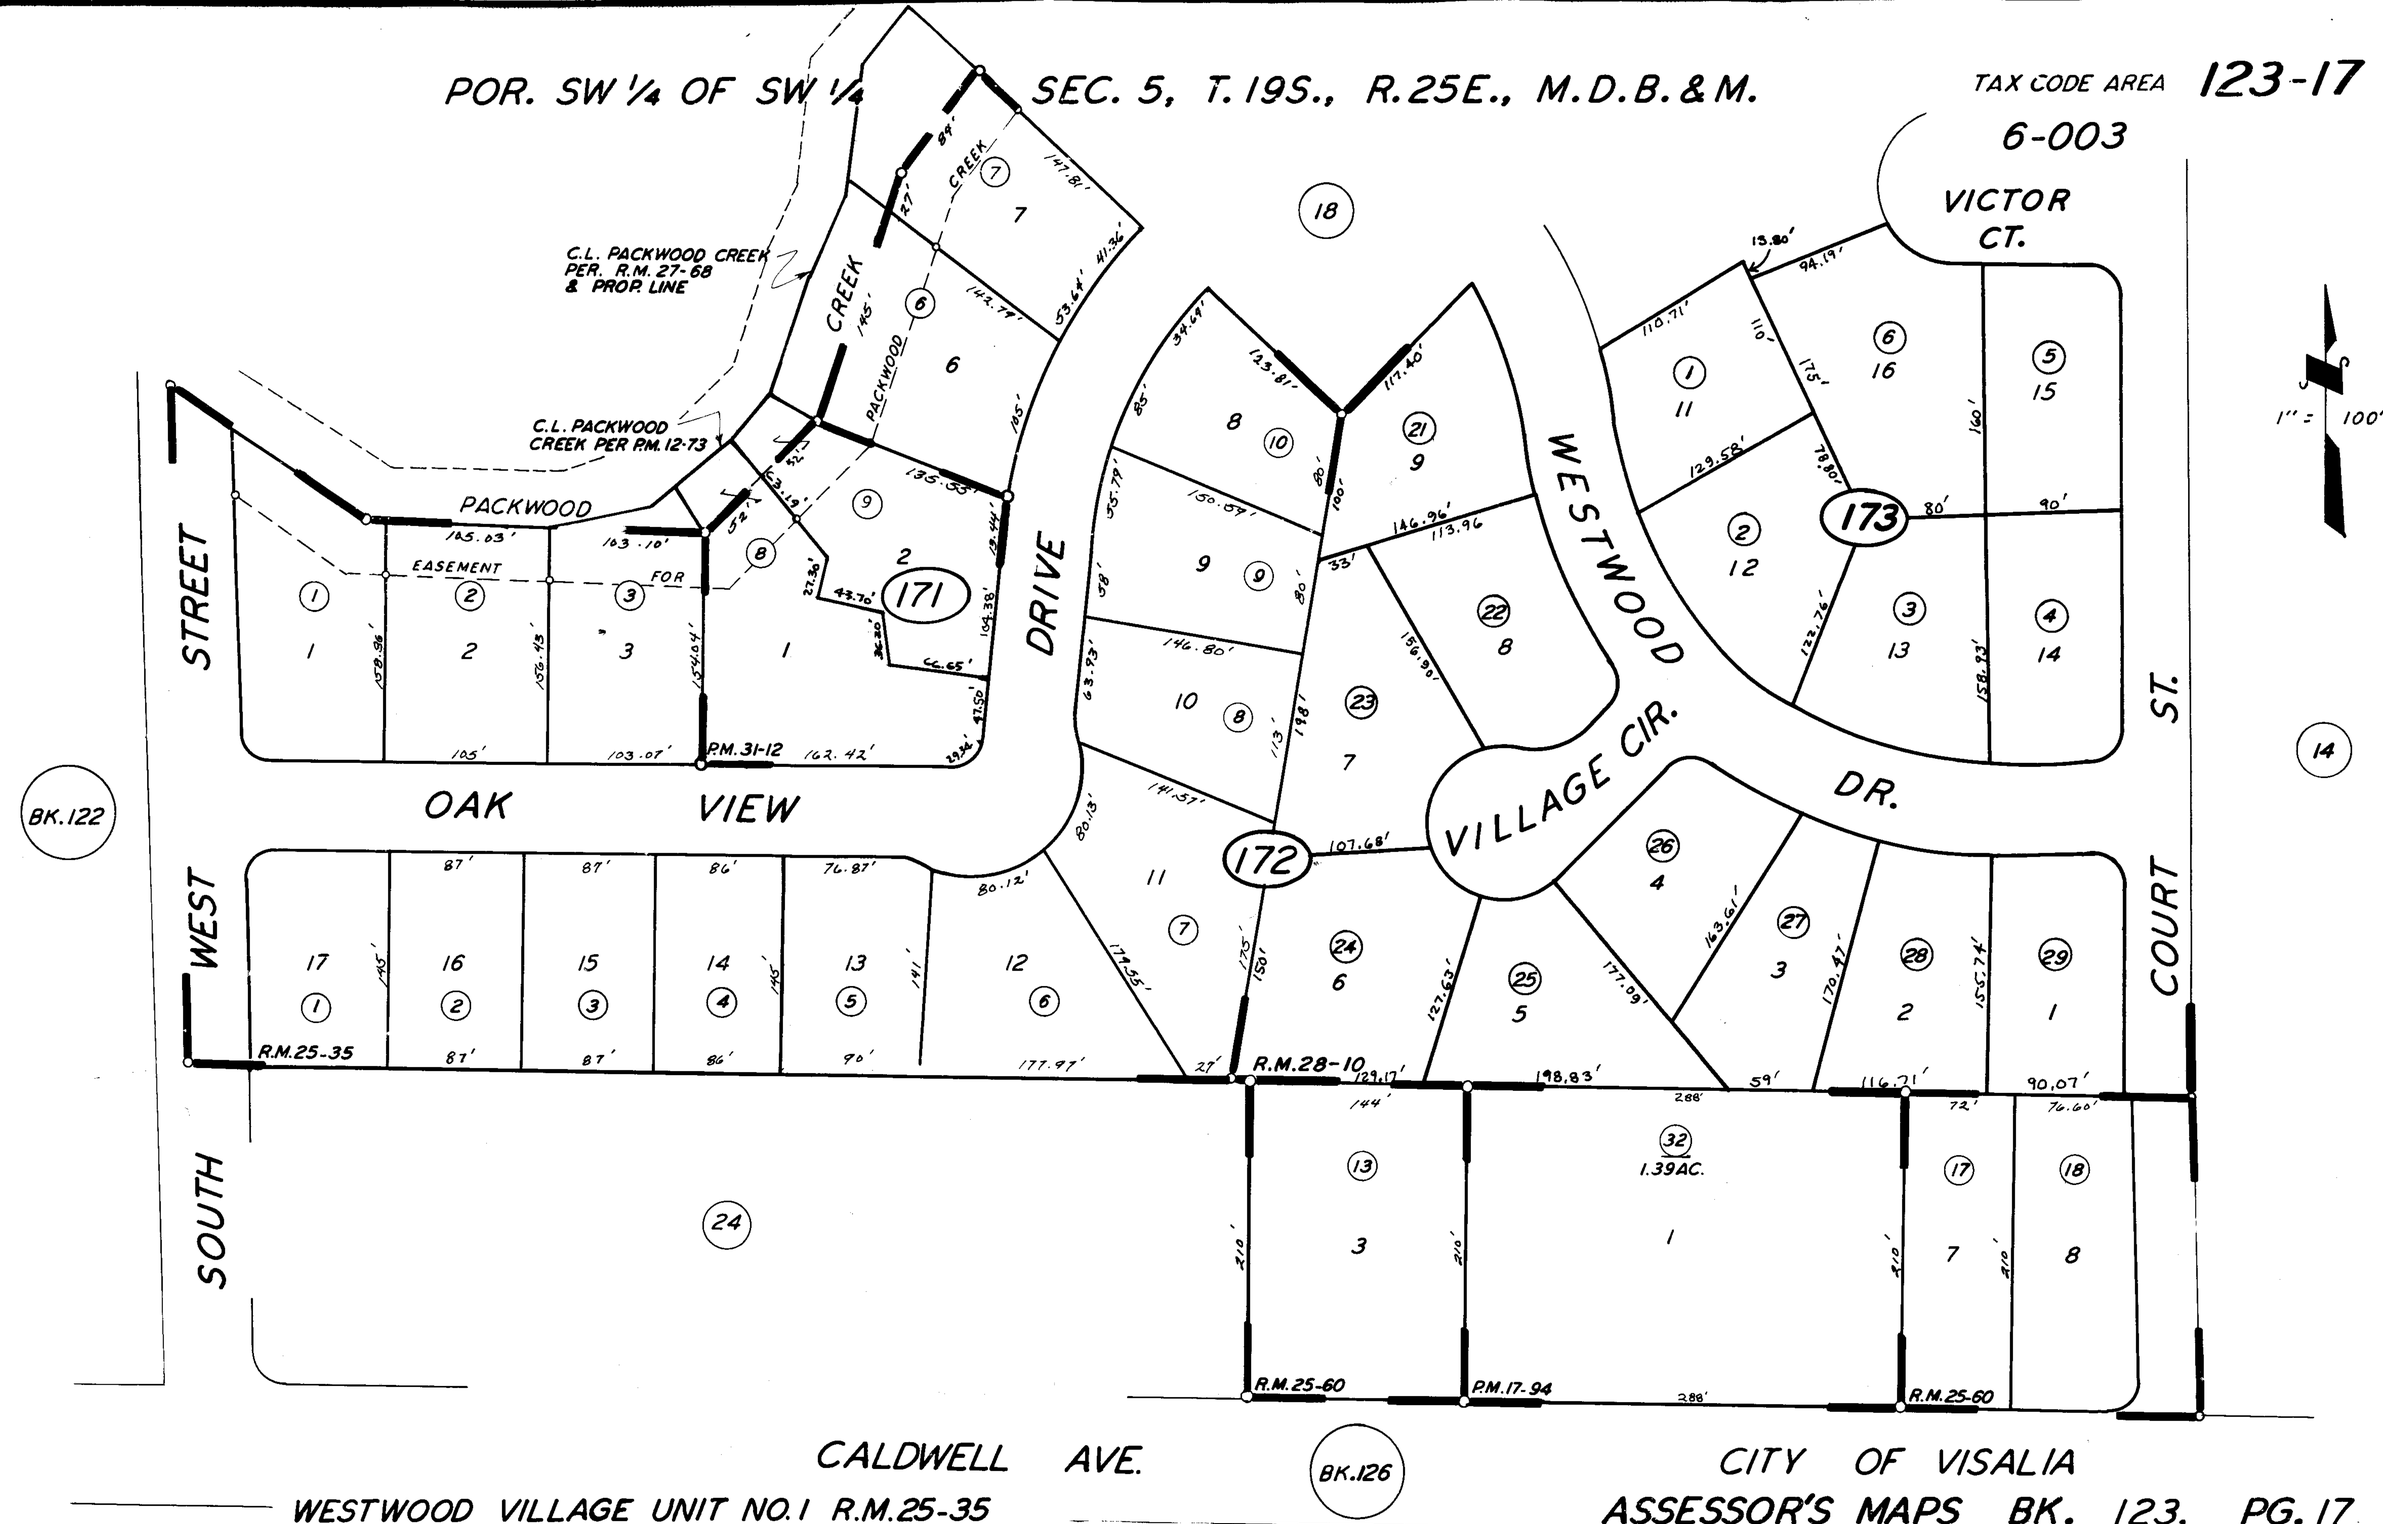

WESTWOOD VILLAGE UNIT NO. 1 R.M. 25-35
CALDWELL WEST SUD. R.M. 25-60
WESTWOOD VILLAGE UNIT NO. 3 R.M. 28-10
PARCEL MAP 3011, P.M. 31-12

PARCEL MAP 1693, P.M. 17-94

CITY OF VISALIA
ASSESSOR'S MAPS BK. 123, PG. 17

COUNTY OF TULARE, CALIF.

NOTE – ASSESSOR'S BLOCK NUMBERS SHOWN IN ELLIPSES
ASSESSOR'S PARCEL NUMBERS SHOWN IN CIRCLES