TAX CODE AREA 123-18
6-003

POR. SW¼ SEC. 5, T.19S., R.25E., M.D.B. & M.

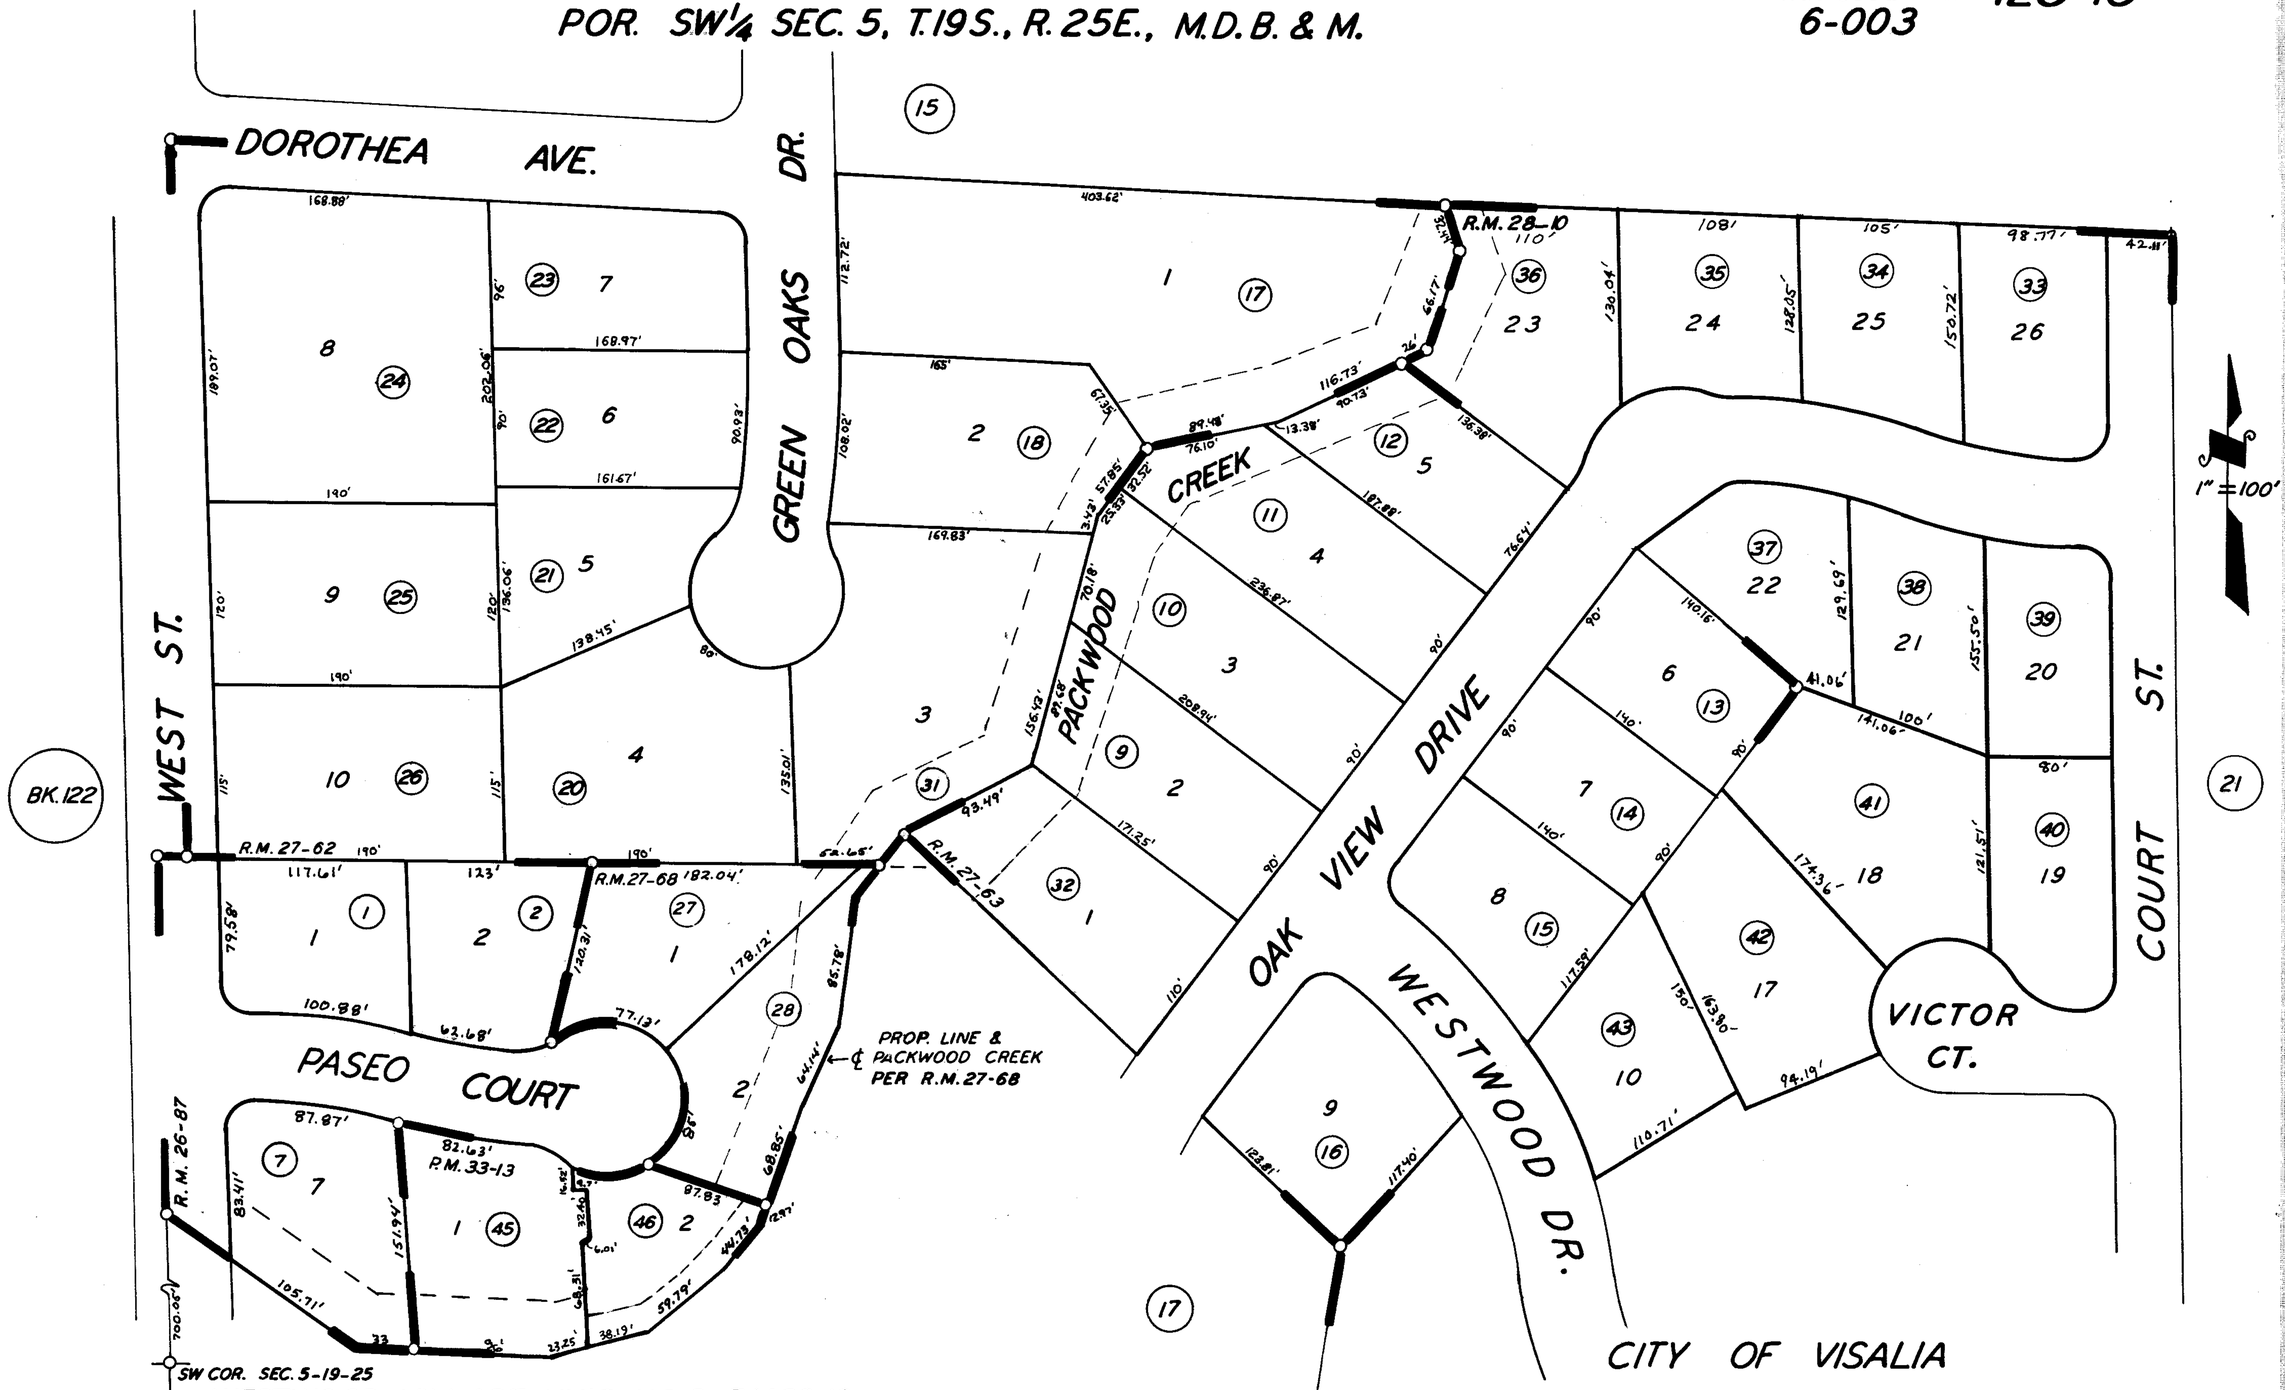

WESTWOOD VILLAGE UNIT NO.3 R.M28-10
PASEO COURT R.M. REVISED R.M. 27-68
WESTWOOD VILLAGE UNIT NO.2 R.M.27-28 AMENDED R.M. 27-63
PACKWOOD ESTATES R.M.27-45 AMENDED R.M.27-62
PARCEL MAP 1172, P.M. 12-73
PARCEL MAP 3213, P.M. 33-14
PASEO COURT R.M. 26-87

CITY OF VISALIA
ASSESSOR'S MAPS BK. 123 PG. 18
COUNTY OF TULARE, CALIF.

NOTE—ASSESSOR'S BLOCK NUMBERS SHOWN IN ELIPSES
ASSESSOR'S PARCEL NUMBERS SHOWN IN CIRCLES