DISCLAIMER

THIS MAP WAS PREPARED FOR LOCAL PROPERTY ASSESSMENT PURPOSES ONLY AND THE PARCELS SHOWN HEREON MAY NOT COMPLY WITH STATE AND LOCAL SUBDIVISION ORDINANCES, AND NO LIABILITY IS ASSUMED FOR THE USE OF THE INFORMATION SHOWN HEREON.

N1/2 SEC.8, T.19S., R.25E., M.D.B.&M.

Tax Area Code 126–10

153–004 153–006
006–078 006–207
006–181

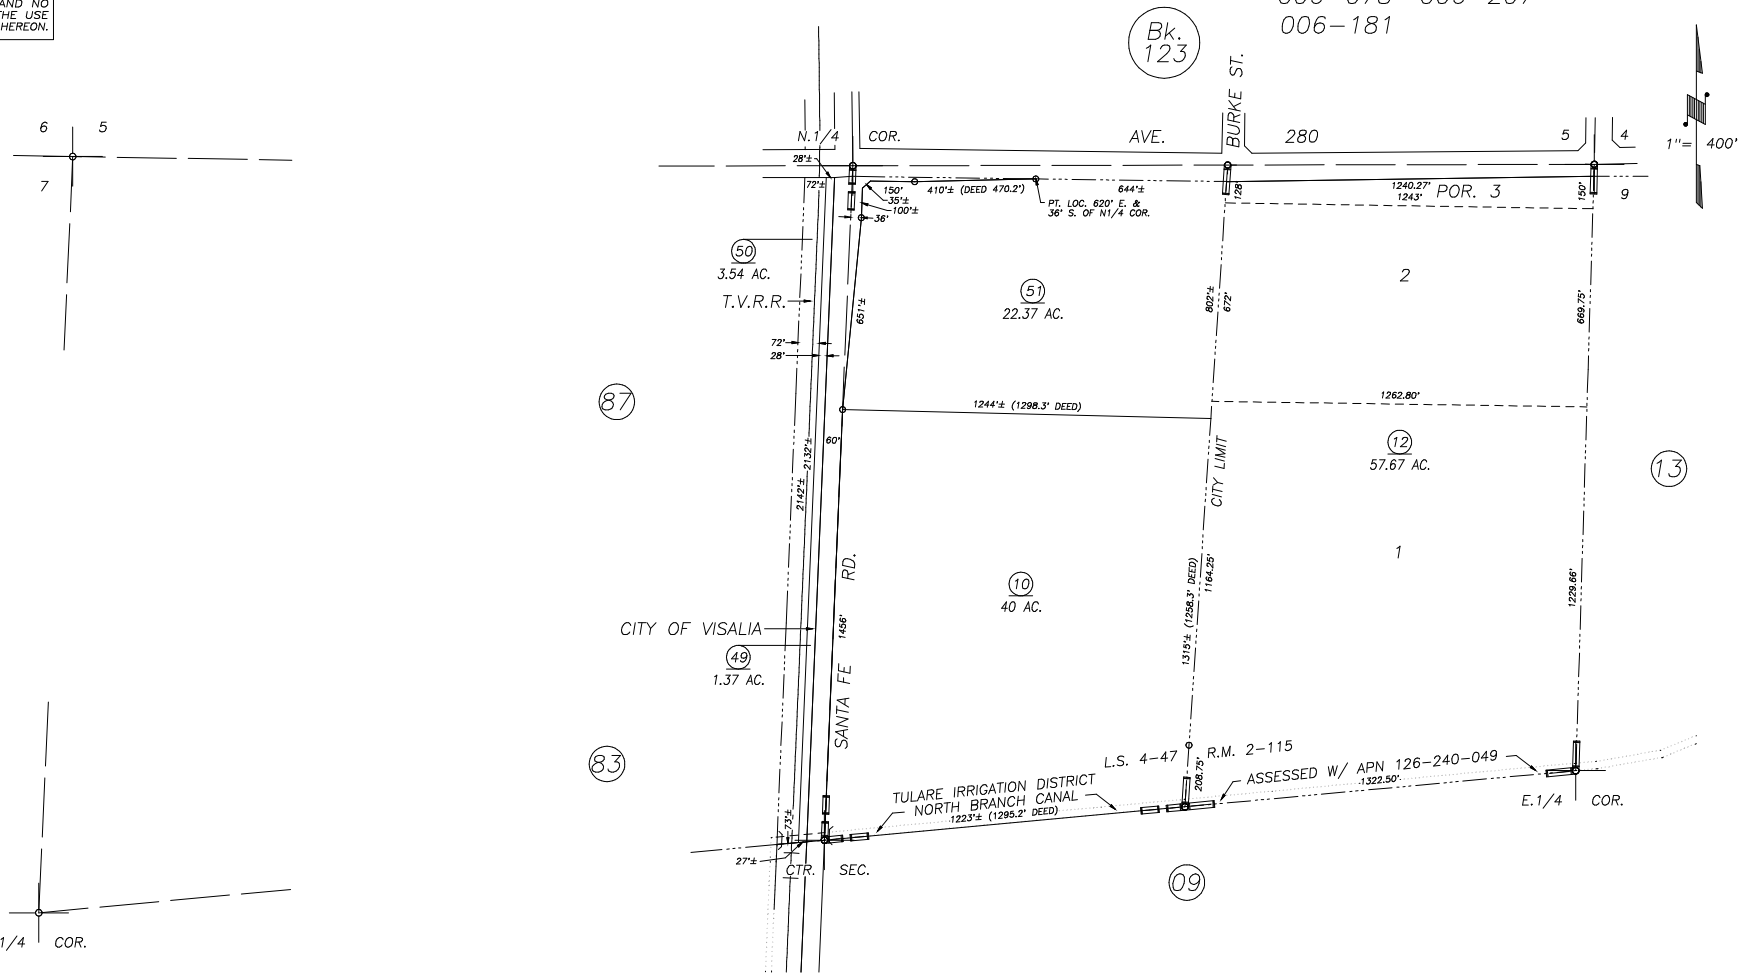


POR. J.K. YOAKUM SUB., R.M. 2–115
POR. RECORD OF SURVEY, L.S. 4–47

CITY OF VISALIA
ASSESSOR'S MAPS BK. 126 , PG. 10
COUNTY OF TULARE, CALIFORNIA, U.S.A.

NOTE: Assessor's Parcel Numbers Shown in Circles (1)
Assessor's Block Numbers Shown in Elipses (123)

| REVISION | DATE | TECH |
|---|---|---|
| 2004–0116951 | 11/26/2013 | LLB |