DISCLAIMER

THIS MAP WAS PREPARED FOR LOCAL PROPERTY ASSESSMENT PURPOSES ONLY AND THE PARCELS SHOWN HEREON MAY NOT COMPLY WITH STATE AND LOCAL SUBDIVISION ORDINANCES, AND NO LIABILITY IS ASSUMED FOR THE USE OF THE INFORMATION SHOWN HEREON.

N1/2 SE1/4 OF SE1/4 OF SEC.13, T.19S., R.24E., M.D.B.&M.

Tax Area Codes 126-22
105-003

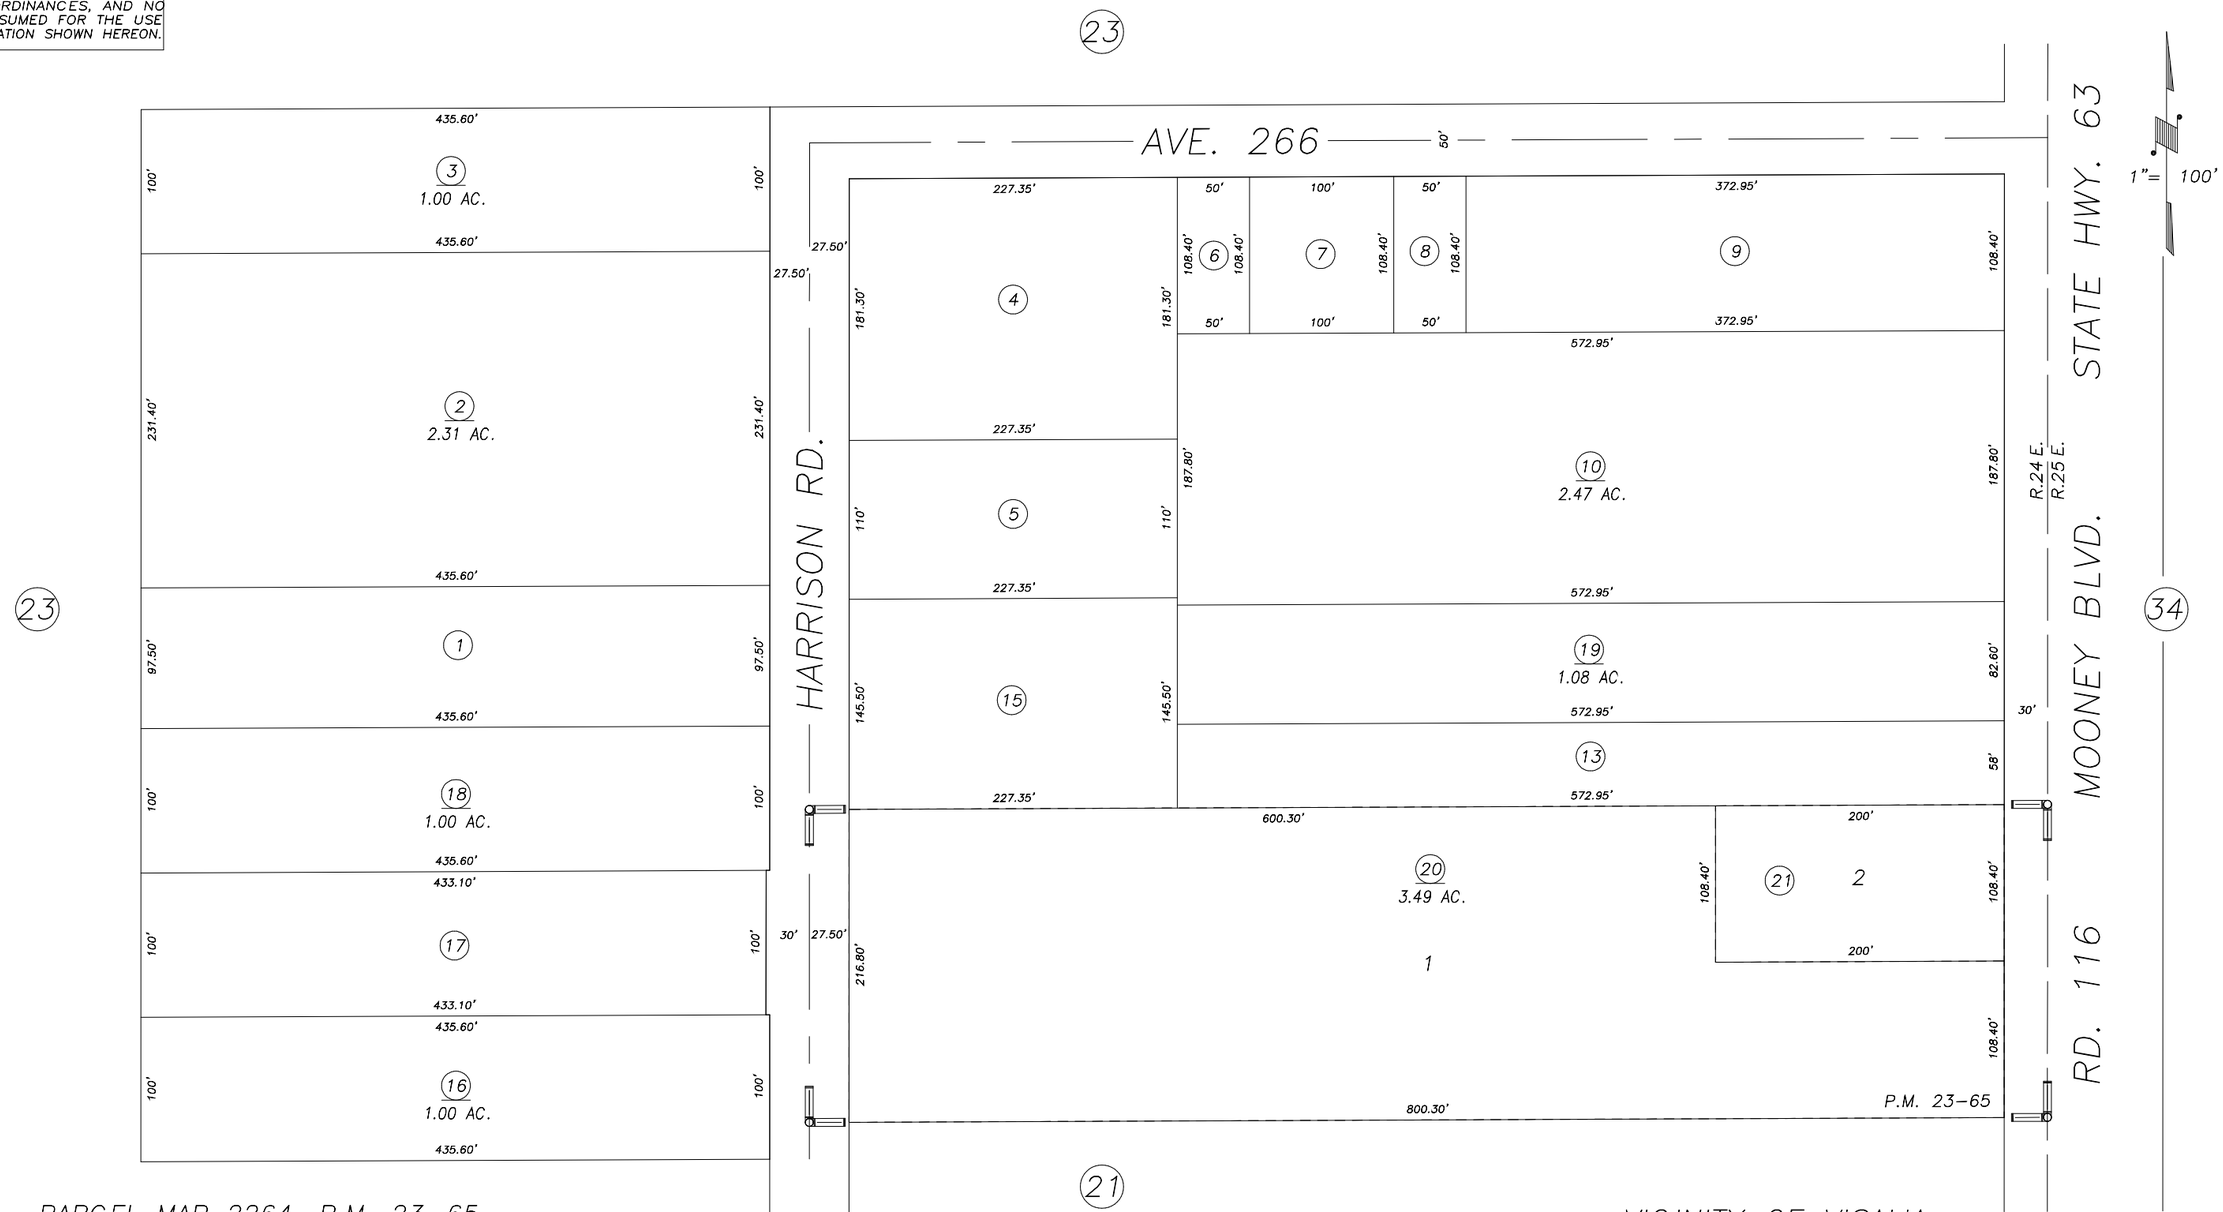

PARCEL MAP 2264, P.M. 23-65

VICINITY OF VISALIA
ASSESSOR'S MAPS BK.126 , PG.22
COUNTY OF TULARE, CALIFORNIA, U.S.A.

NOTE: Assessor's Parcel Numbers Shown in Circles (1)
Assessor's Block Numbers Shown in Elipses (123)

CAD-CONVERSION	01/30/2003	SU
REVISION	DATE	TECH