POR. NW 1/4 OF NE 1/4 OF SEC. 12, T. 19 S., R. 24 E., M.D.B.&M.

TAX CODE AREA 126-26

BK. 121

6-008
6-051

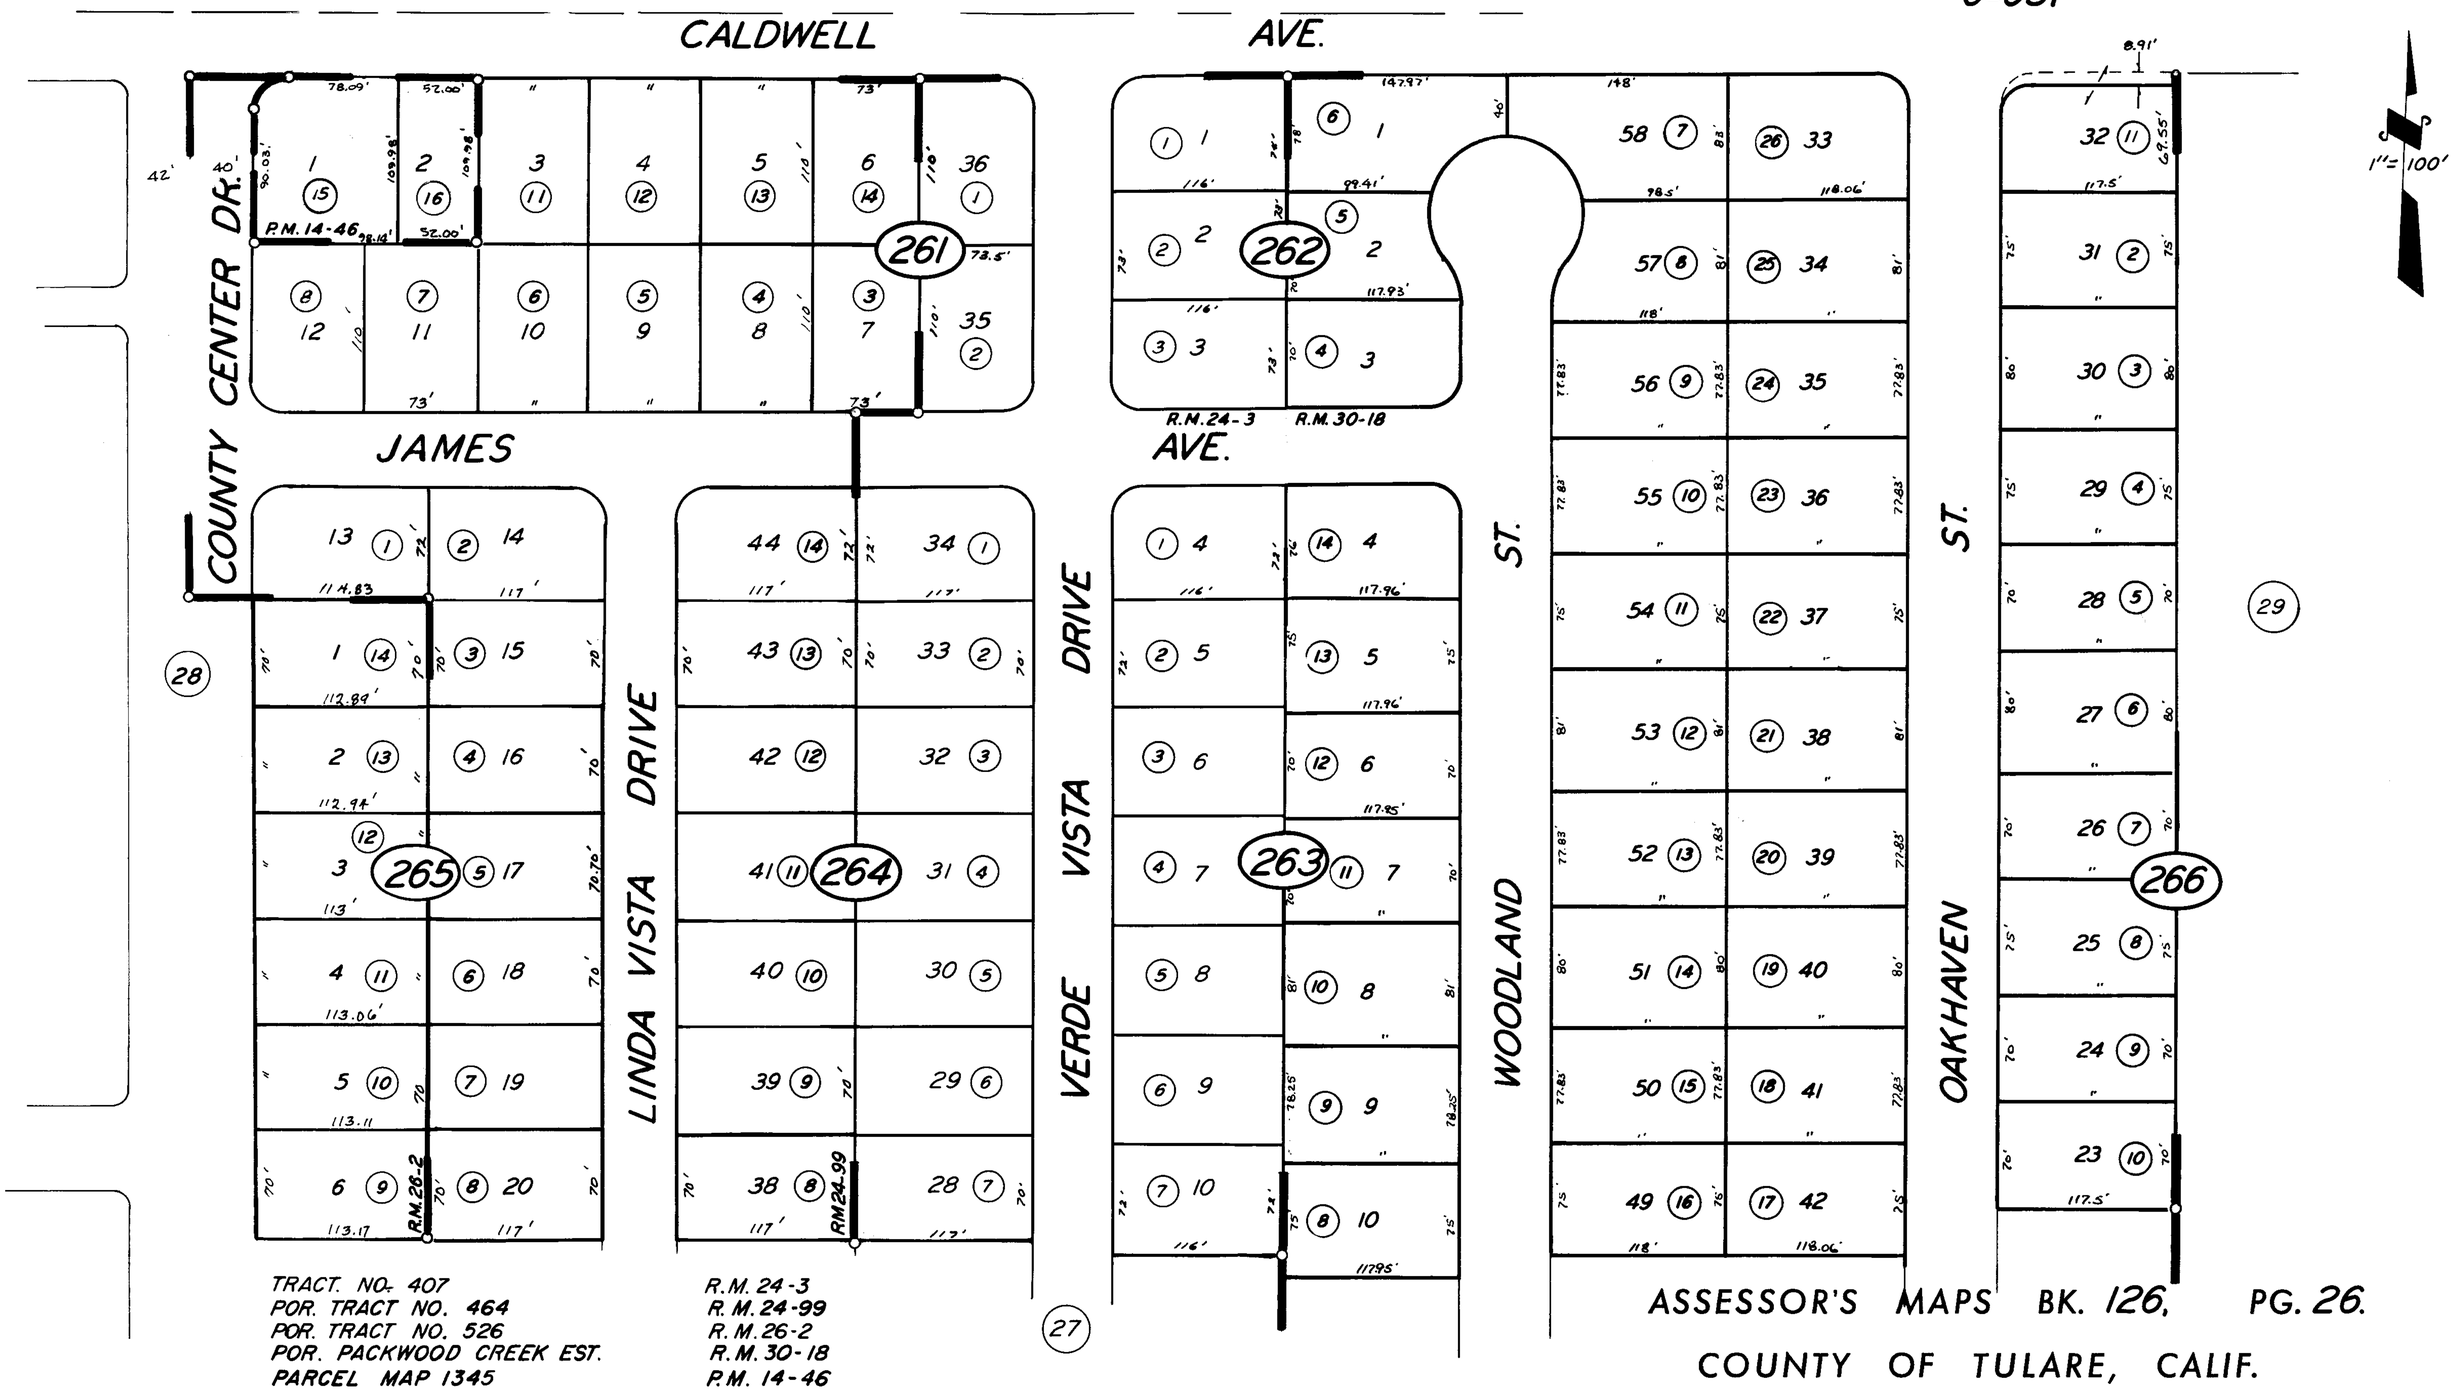

TRACT. NO. 407
POR. TRACT NO. 464
POR. TRACT NO. 526
POR. PACKWOOD CREEK EST.
PARCEL MAP 1345

R.M. 24-3
R.M. 24-99
R.M. 26-2
R.M. 30-18
P.M. 14-46

ASSESSOR'S MAPS BK. 126, PG. 26.

COUNTY OF TULARE, CALIF.

NOTE — ASSESSOR'S BLOCK NUMBERS SHOWN IN ELLIPSES
ASSESSOR'S PARCEL NUMBERS SHOWN IN CIRCLES