DISCLAIMER

THIS MAP WAS PREPARED FOR LOCAL PROPERTY ASSESSMENT PURPOSES ONLY AND THE PARCELS SHOWN HEREON MAY NOT COMPLY WITH STATE AND LOCAL SUBDIVISION ORDINANCES, AND NO LIABILITY IS ASSUMED FOR THE USE OF THE INFORMATION SHOWN HEREON.

S1/2 OF SE1/4 SEC.7, T.19S., R.25E., M.D.B.&M.

Tax Area Codes 126–38
006–013
105–001

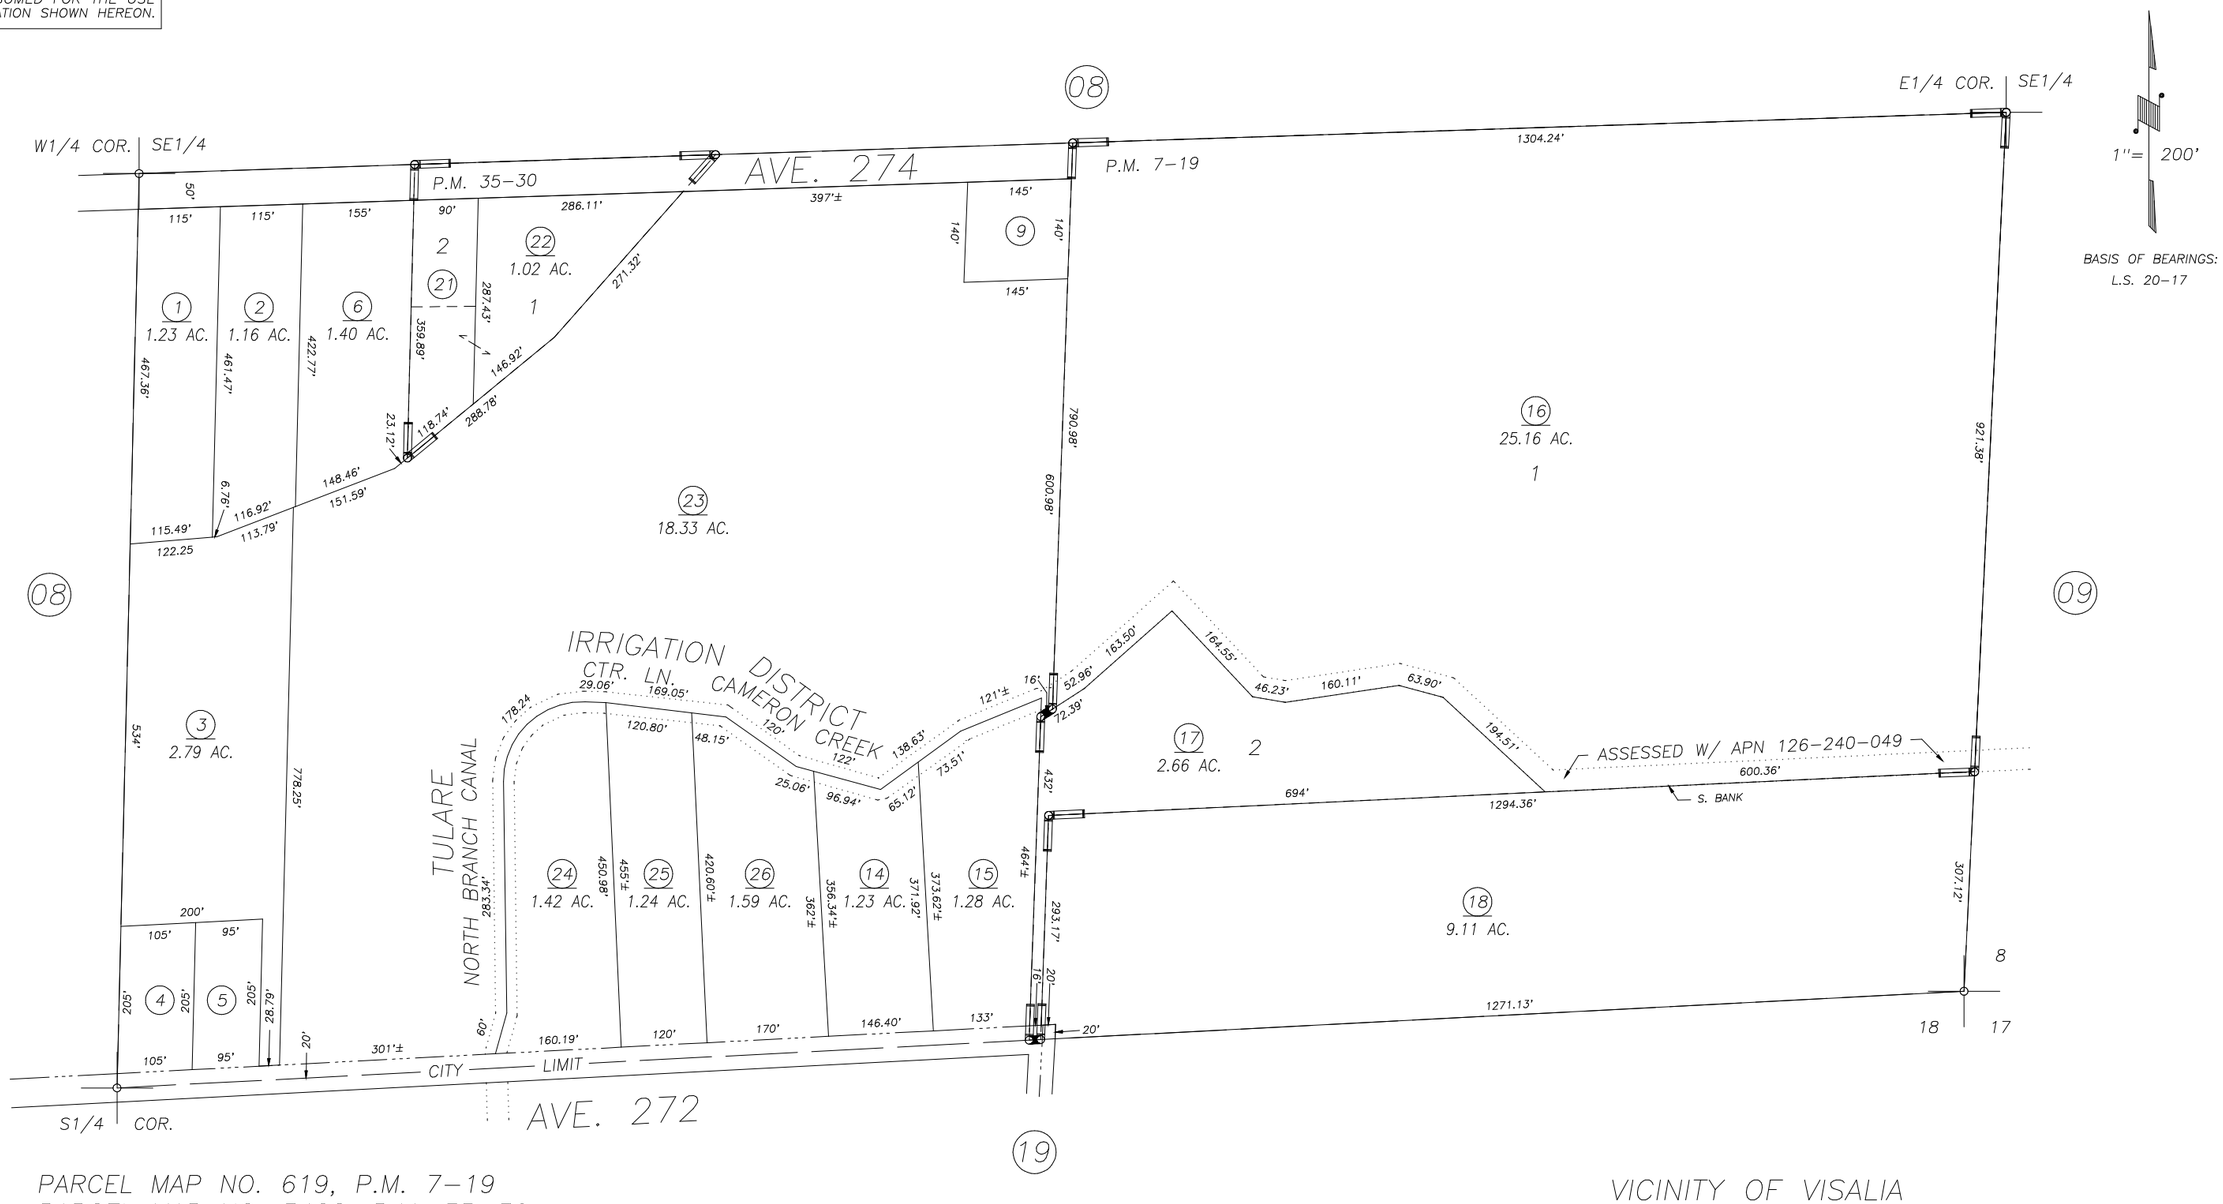

PARCEL MAP NO. 619, P.M. 7–19
PARCEL MAP NO. 3428, P.M. 35–30
RECORD OF SURVEY, L.S. 20–17 (SEC.7, ETC.)

VICINITY OF VISALIA
ASSESSOR'S MAPS BK. 126 , PG. 38
COUNTY OF TULARE, CALIFORNIA, U.S.A.

NOTE: Assessor's Parcel Numbers Shown in Circles (1)
Assessor's Block Numbers Shown in Elipses (123)

UDATE DITCH APN	05/10/2011	JRS
REVISION	DATE	TECH