DISCLAIMER

THIS MAP WAS PREPARED FOR LOCAL PROPERTY ASSESSMENT PURPOSES ONLY. THE PARCELS SHOWN HEREON MAY NOT COMPLY WITH STATE AND LOCAL SUBDIVISION ORDINANCES. NO LIABILITY IS ASSUMED FOR THE USE OF THE INFORMATION HEREON.

REVISED: 08/12/2010
REASON: 2009-0024771
CAD TECH: CBT

S½ OF SW¼ SEC. 12, T. 19 S., R. 24 E., M.D.B. & M.

TAX CODE AREA **126-39**

105-001
153-016

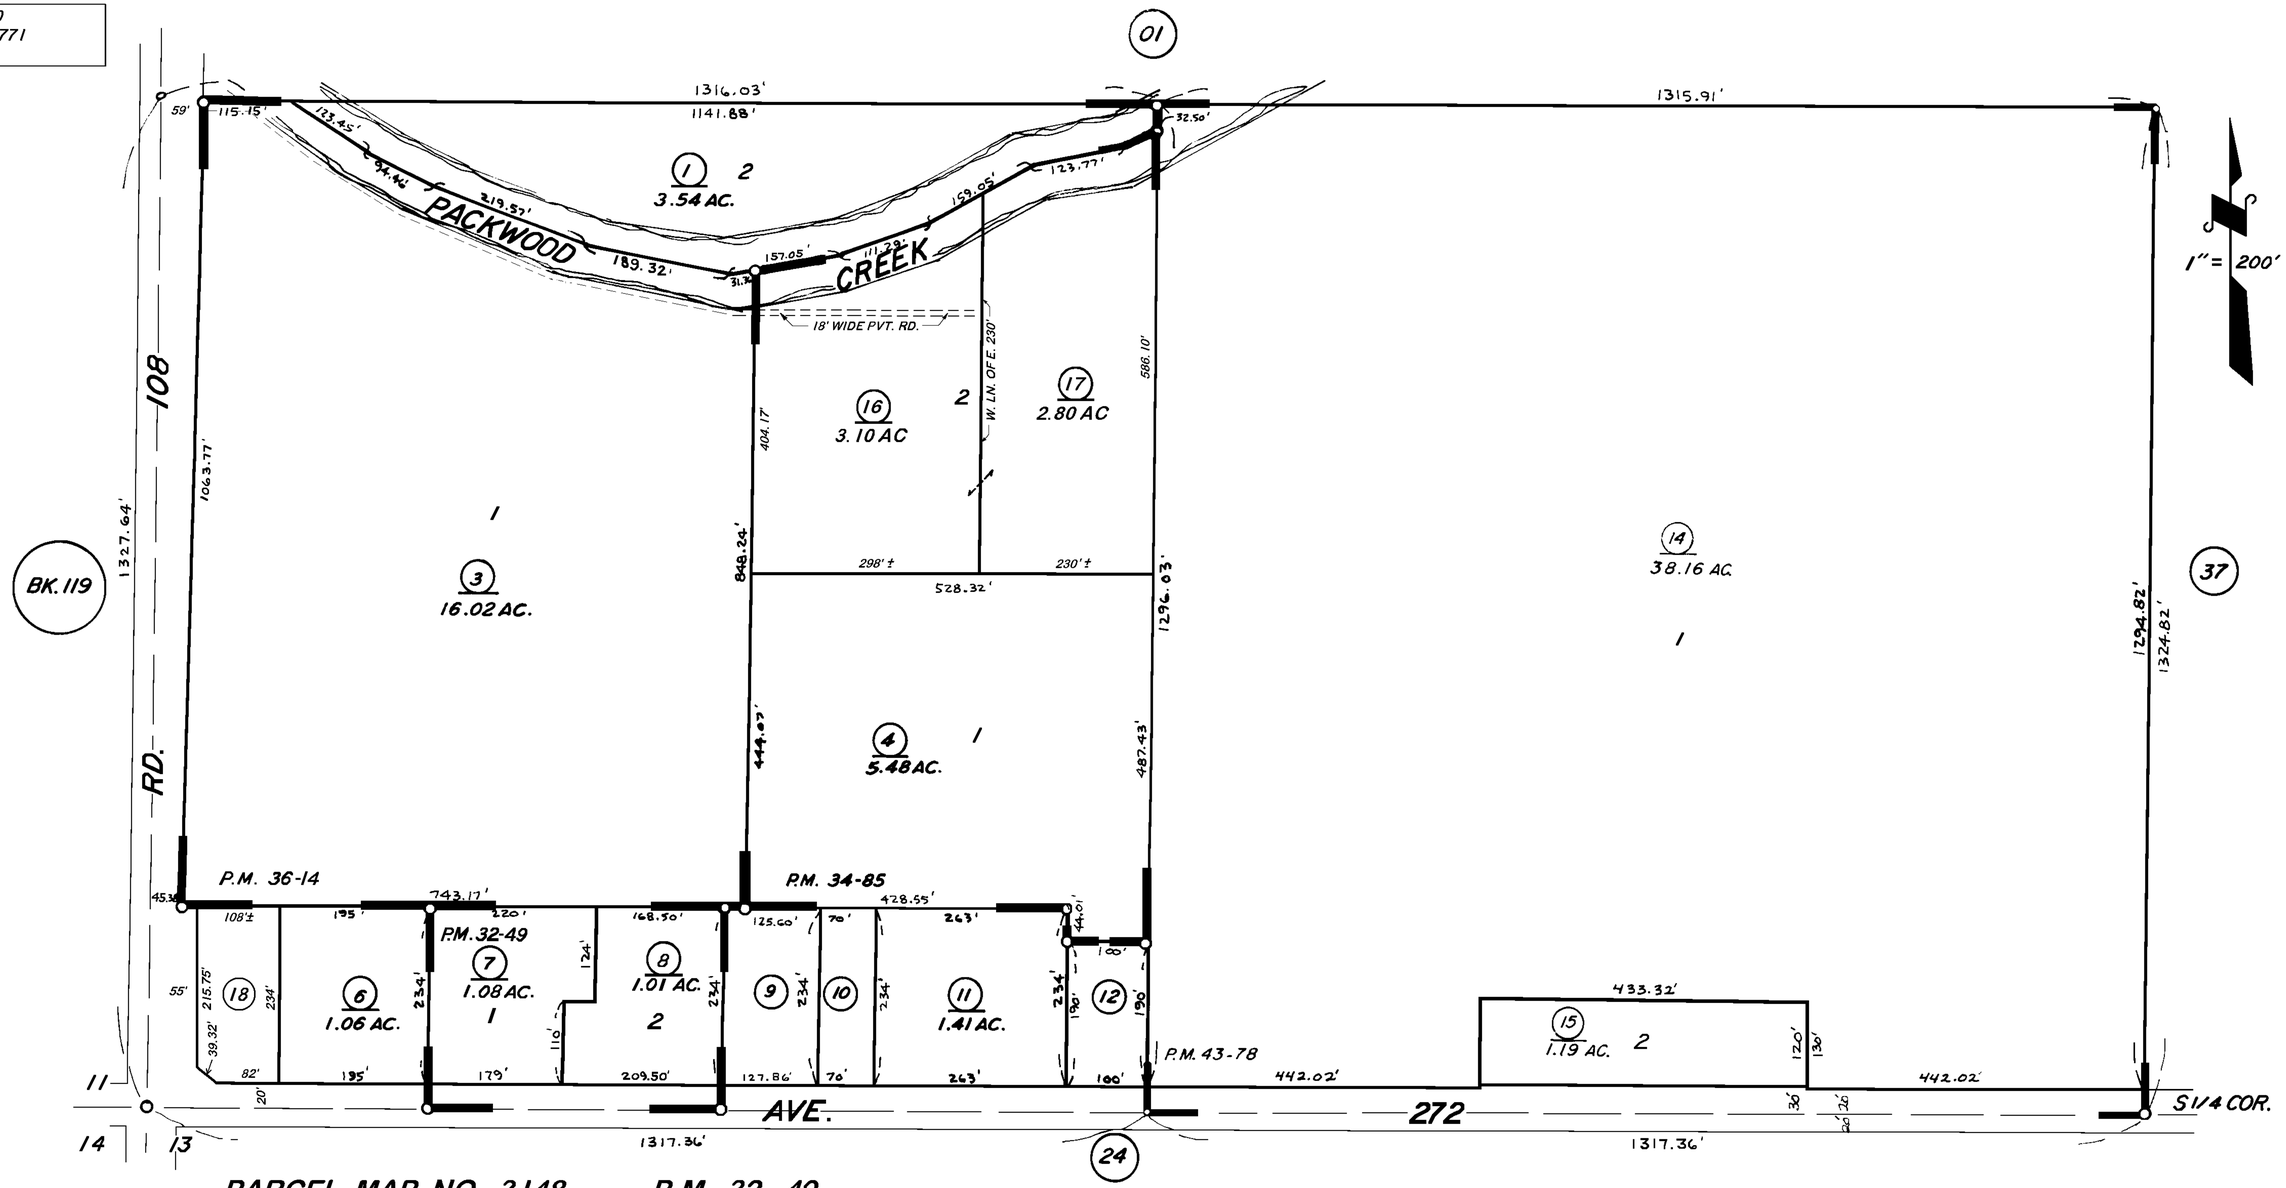

PARCEL MAP NO. 3148, P.M. 32-49
PARCEL MAP NO. 3383, P.M. 34-85
PARCEL MAP NO. 3512, P.M. 36-14
PARCEL MAP NO. 4274, P.M. 43-78
POR. RECORD OF SURVEY, L.S. 27-69
POR. RECORD OF SURVEY, L.S. 30-25 (RD. 108)

VICINITY OF VISALIA
ASSESSOR'S MAPS BK. 126, PG. 39
COUNTY OF TULARE, CALIF.

NOTE — ASSESSOR'S BLOCK NUMBERS SHOWN IN ELLIPSES
ASSESSOR'S PARCEL NUMBERS SHOWN IN CIRCLES