S1/2 OF NW1/4 OF NW1/4 SEC.12, T.19S., R.24E., M.D.B.&M.

Tax Area Codes 126–49
006–008
006–176

DISCLAIMER

THIS MAP WAS PREPARED FOR LOCAL PROPERTY ASSESSMENT PURPOSES ONLY AND THE PARCELS SHOWN HEREON MAY NOT COMPLY WITH STATE AND LOCAL SUBDIVISION ORDINANCES, AND NO LIABILITY IS ASSUMED FOR THE USE OF THE INFORMATION SHOWN HEREON.

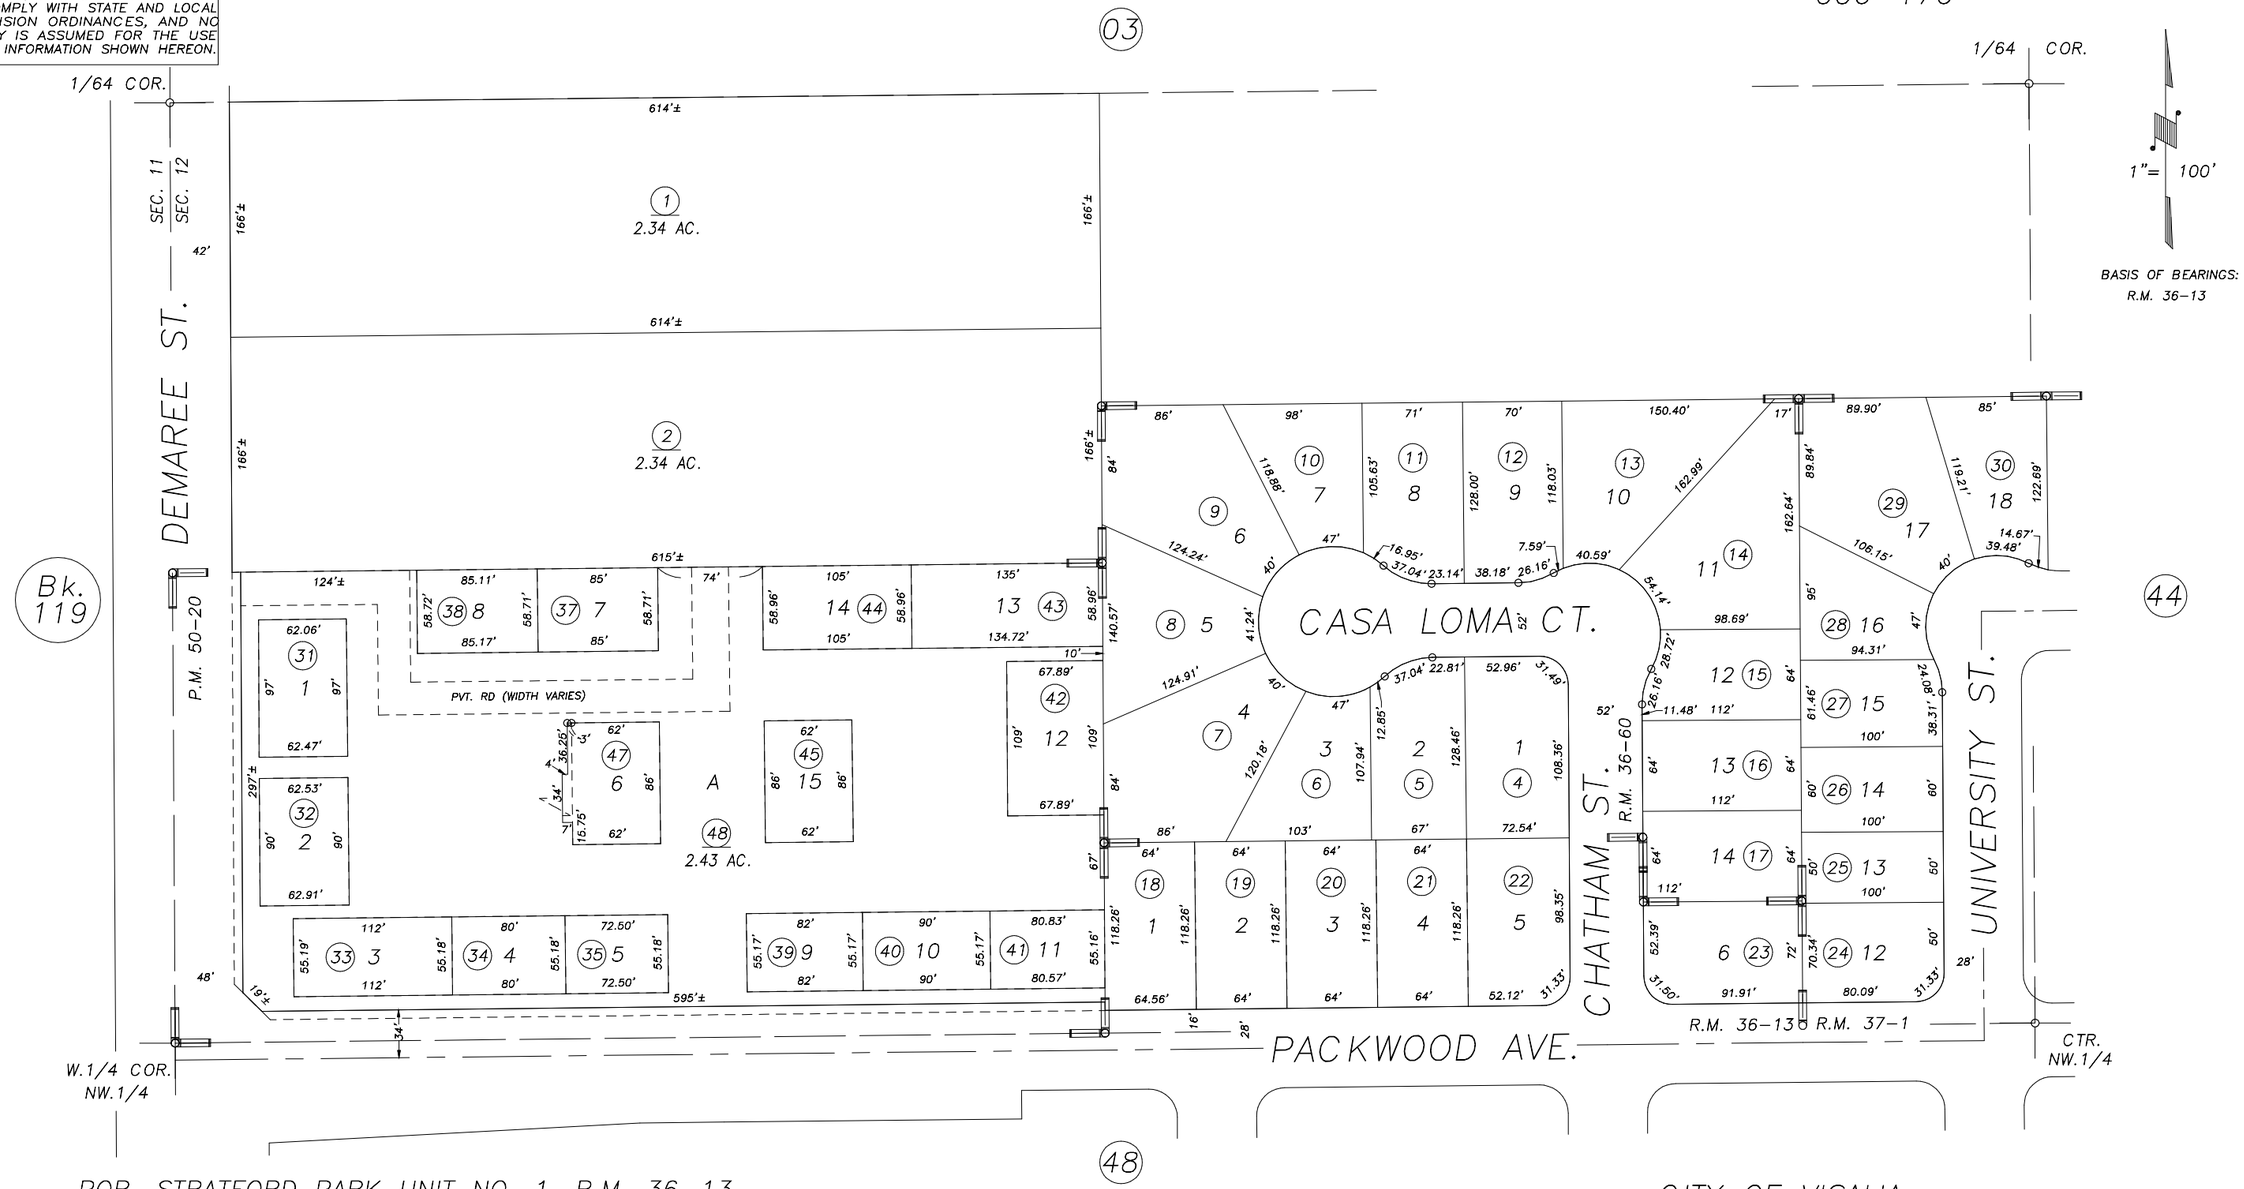

POR. STRATFORD PARK UNIT NO. 1, R.M. 36–13
STRATFORD PARK UNIT NO. 2, R.M. 36–60
PARCEL MAP NO. 4915, P.M. 50–20

CITY OF VISALIA
ASSESSOR'S MAPS BK.126 , PG.49
COUNTY OF TULARE, CALIFORNIA, U.S.A.

NOTE: Assessor's Parcel Numbers Shown in Circles (1)
Assessor's Block Numbers Shown in Elipses (123)

REVISION	DATE	TECH
2012–0004296	04/13/2012	ASG