POR. N1/2 OF NE1/4 SEC.4, T.19S., R.25E., M.D.B.&M.

Tax Area Code 126–54
006–159

DISCLAIMER

THIS MAP WAS PREPARED FOR LOCAL PROPERTY ASSESSMENT PURPOSES ONLY AND THE PARCELS SHOWN HEREON MAY NOT COMPLY WITH STATE AND LOCAL SUBDIVISION ORDINANCES, AND NO LIABILITY IS ASSUMED FOR THE USE OF THE INFORMATION SHOWN HEREON.

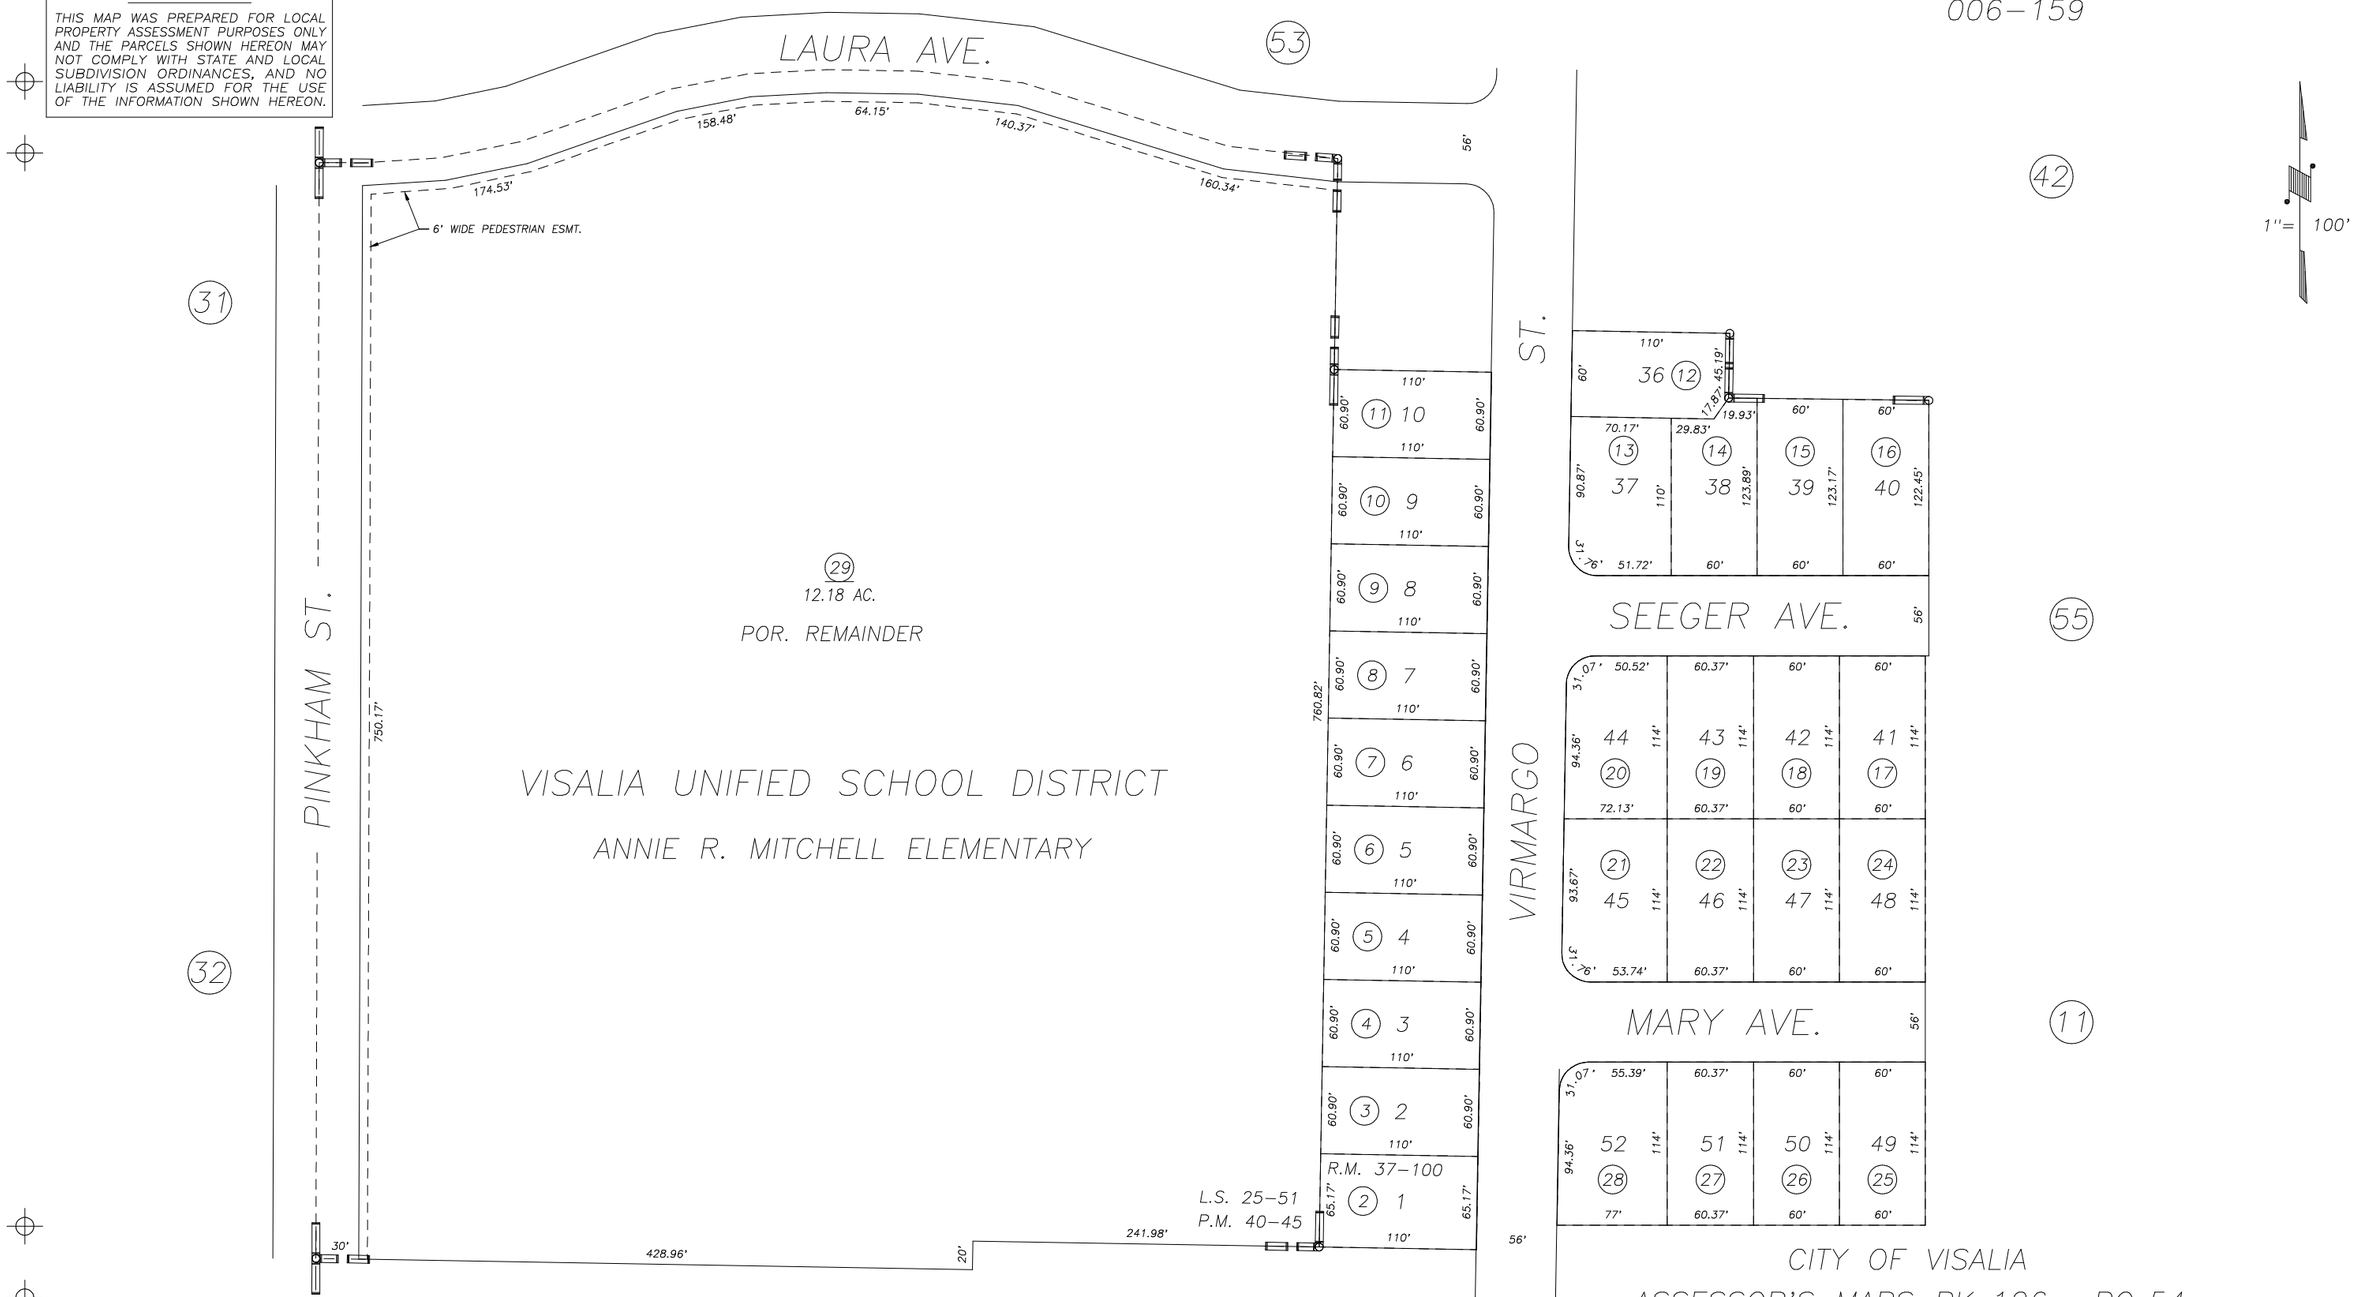

POR. PARCEL MAP 3941, P.M. 40–45
POR. COUNTRY MEADOWS UNIT NO. 1, R.M. 37–100
RECORD OF SURVEY, L.S. 25–51

CITY OF VISALIA
ASSESSOR'S MAPS BK. 126 , PG. 54
COUNTY OF TULARE, CALIFORNIA, U.S.A.

NOTE: Assessor's Parcel Numbers Shown in Circles (1)
Assessor's Block Numbers Shown in Elipses (123)

REVISION	DATE	TECH
2012–0032529	04/04/2013	RLW