N1/2 NW1/4 NE1/4 SEC.7, T.19S., R.25E., M.D.B.&M.

Tax Area Codes 126–68
006–207
006–166

Bk. 122

DISCLAIMER

THIS MAP WAS PREPARED FOR LOCAL PROPERTY ASSESSMENT PURPOSES ONLY AND THE PARCELS SHOWN HEREON MAY NOT COMPLY WITH STATE AND LOCAL SUBDIVISION ORDINANCES, AND NO LIABILITY IS ASSUMED FOR THE USE OF THE INFORMATION SHOWN HEREON.

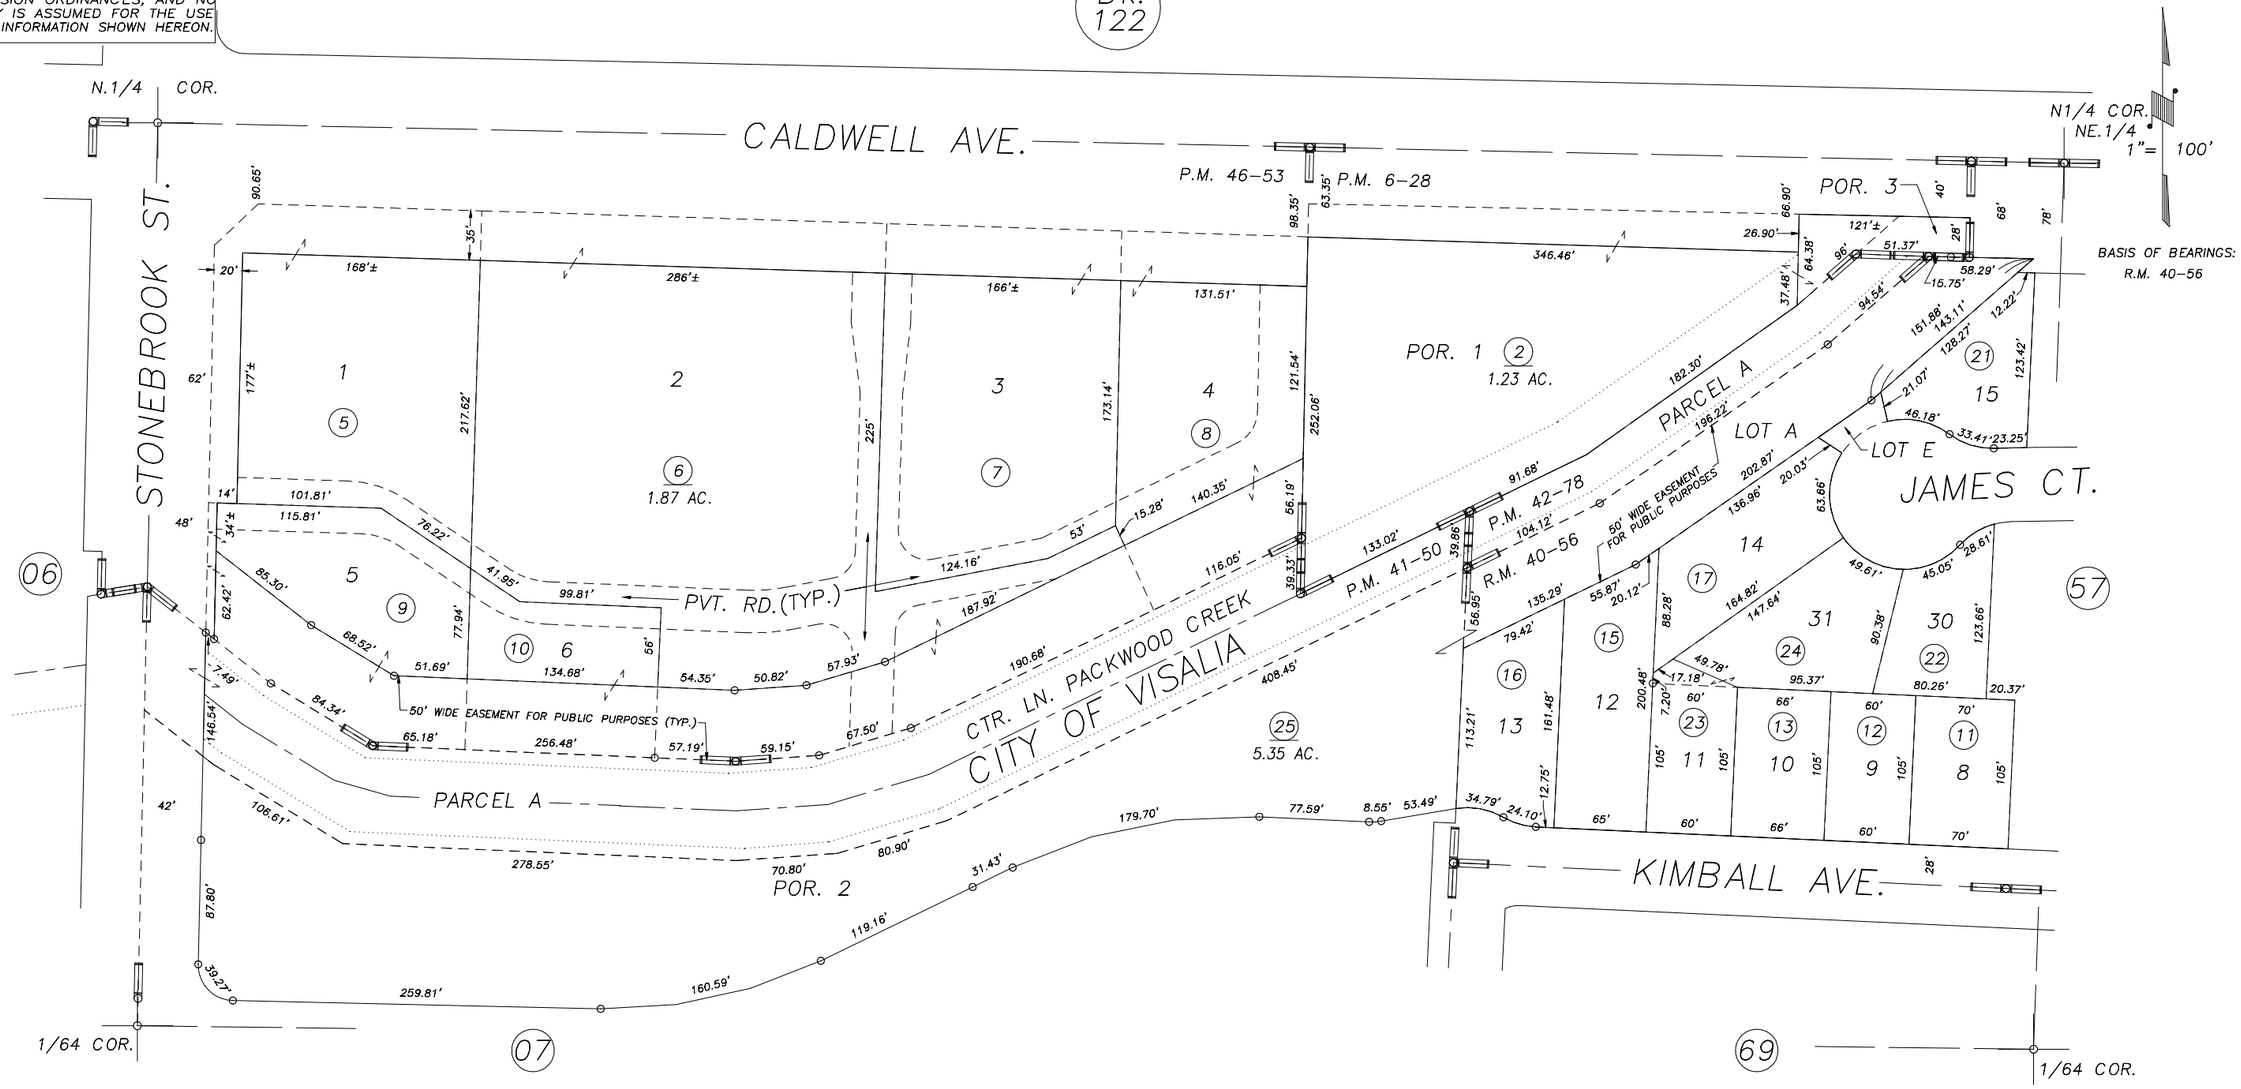

POR. PARCEL MAP NO. 528, P.M. 6–28
POR. PARCEL MAP NO. 4046, P.M. 41–50
POR. PARCEL MAP NO. 4174, P.M. 42–78
PARCEL MAP NO. 4548, P.M. 46–53
POR. AMENDED CAMERON CREEK RANCH, UNIT NO. 4&5, R.M. 40–56

CITY OF VISALIA
ASSESSOR'S MAPS BK.126 , PG.68
COUNTY OF TULARE, CALIFORNIA, U.S.A.

NOTE: Assessor's Parcel Numbers Shown in Circles (1)
Assessor's Block Numbers Shown in Elipses (123)

REVISION	DATE	TECH
2012–0064970	10/09/2012	NFL