S1/2 OF SE1/4 OF NW1/4 SEC.8, T.19S., R.25E., M.D.B.&M.

Tax Area Codes 126–83
006–207

DISCLAIMER

THIS MAP WAS PREPARED FOR LOCAL PROPERTY ASSESSMENT PURPOSES ONLY AND THE PARCELS SHOWN HEREON MAY NOT COMPLY WITH STATE AND LOCAL SUBDIVISION ORDINANCES, AND NO LIABILITY IS ASSUMED FOR THE USE OF THE INFORMATION SHOWN HEREON.

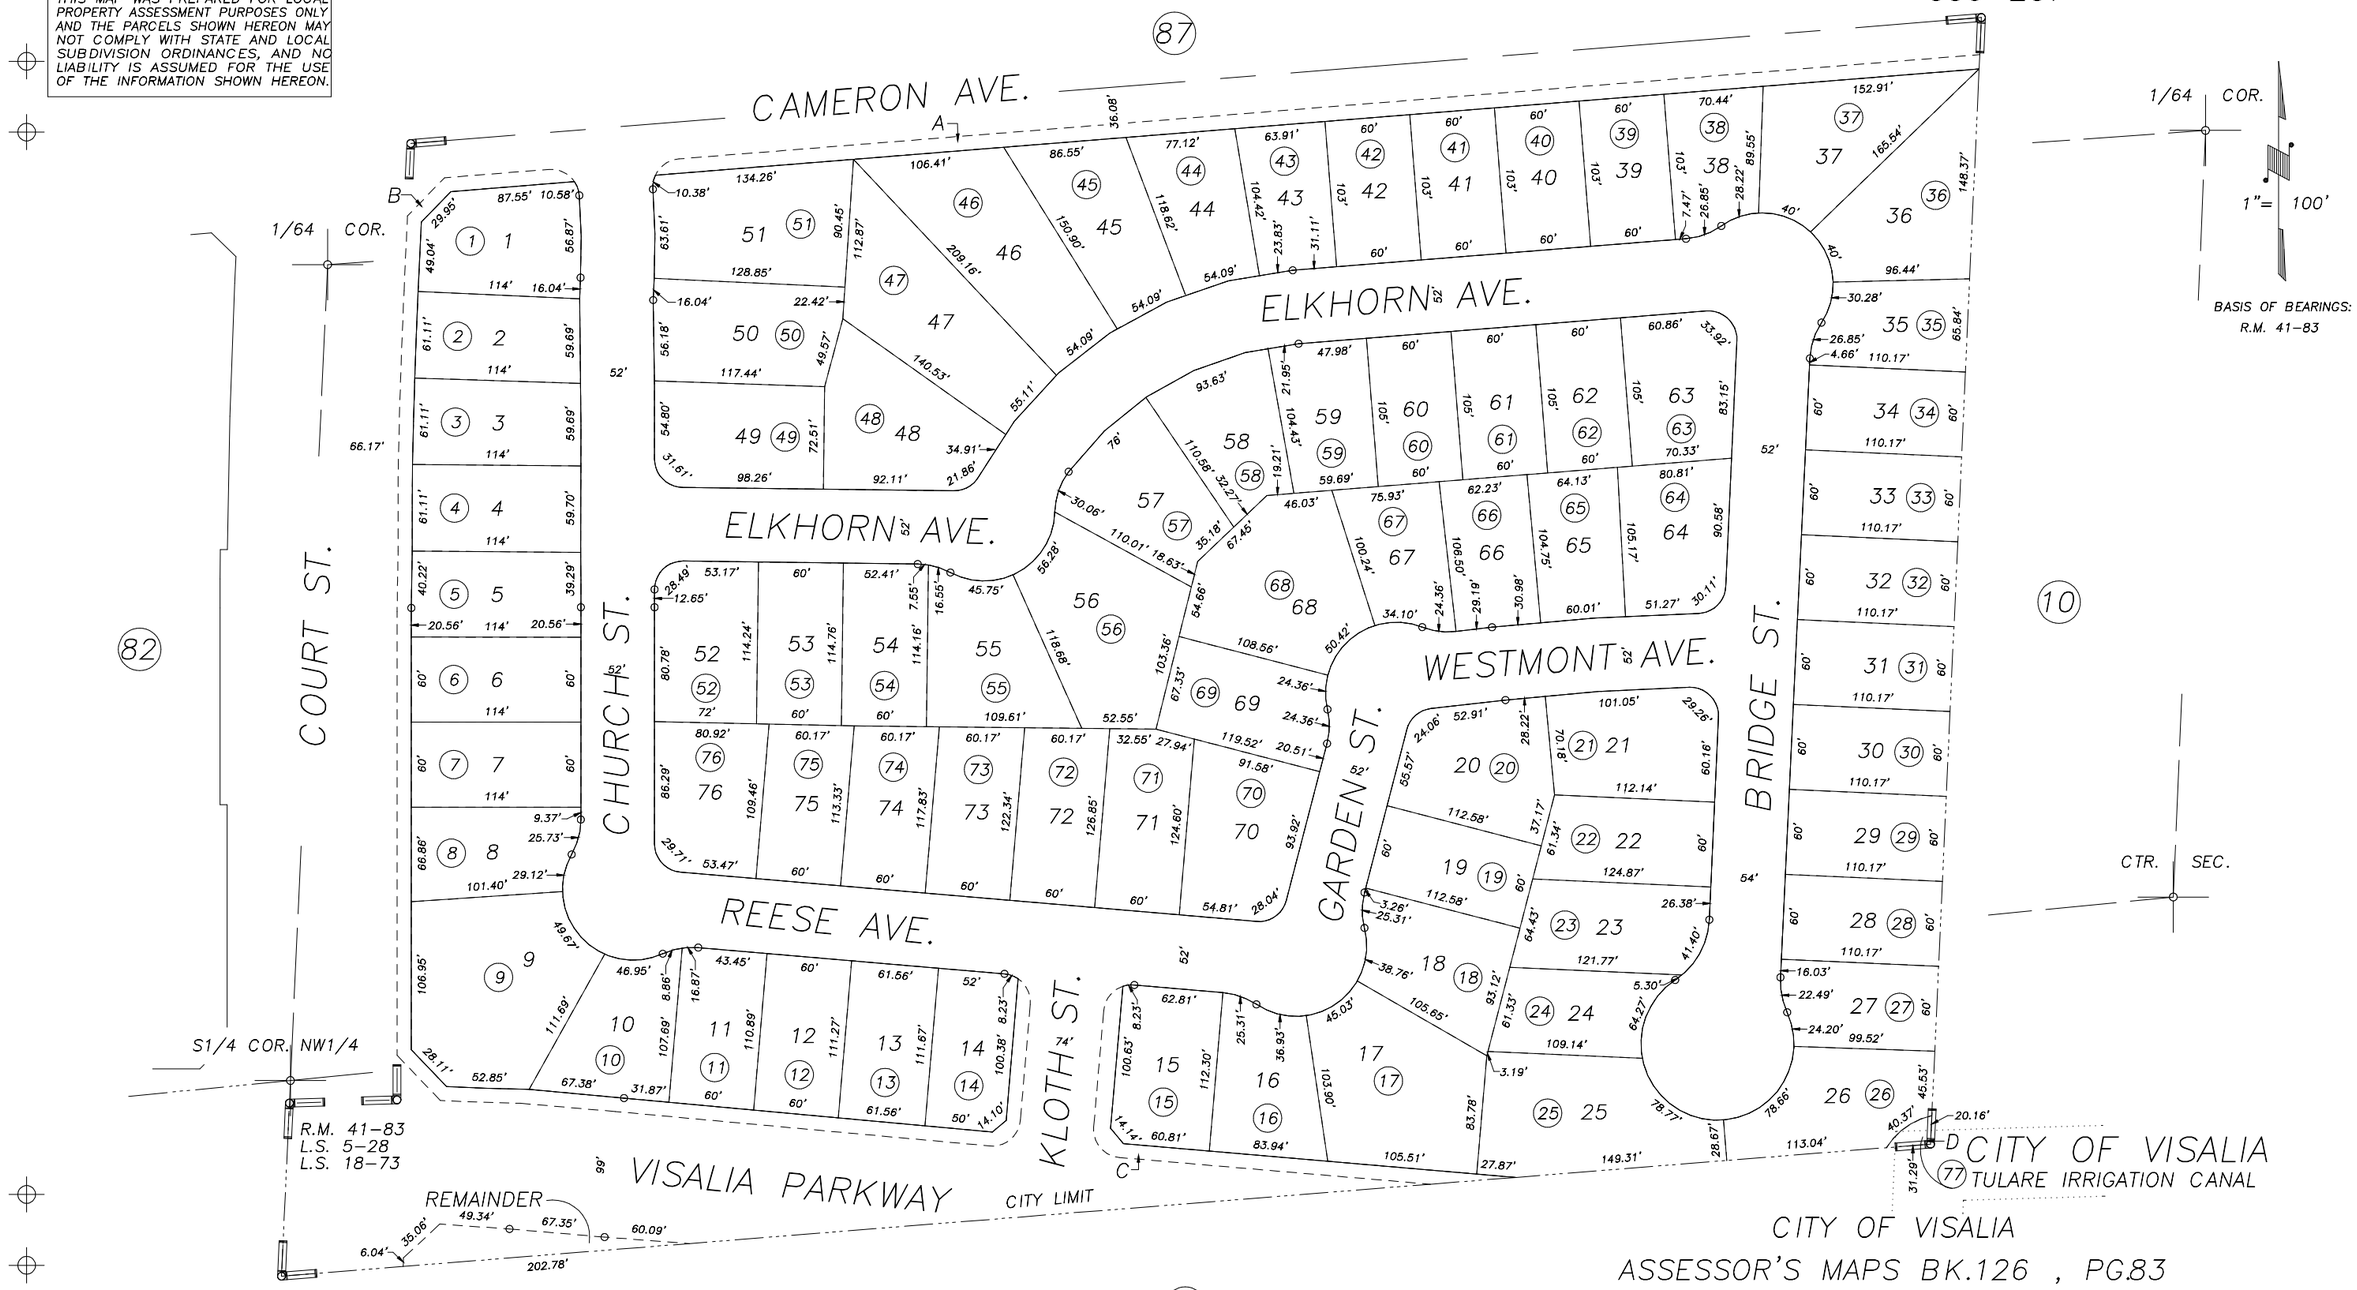

SALIERNO ESTATES, R.M. 41–83
POR. RECORD OF SURVEY, L.S. 5–28
POR. RECORD OF SURVEY, L.S. 18–73

CITY OF VISALIA
ASSESSOR'S MAPS BK.126 , PG.83
COUNTY OF TULARE, CALIFORNIA, U.S.A.

NOTE: Assessor's Parcel Numbers Shown in Circles (1)
Assessor's Block Numbers Shown in Elipses (123)

ADJ. PG. UPDATE	01/16/2009	CBT
REVISION	DATE	TECH