DISCLAIMER

THIS MAP WAS PREPARED FOR LOCAL PROPERTY ASSESSMENT PURPOSES ONLY. THE PARCELS SHOWN HEREON MAY NOT COMPLY WITH STATE AND LOCAL SUBDIVISION ORDINANCES. NO LIABILITY IS ASSUMED FOR THE USE OF THE INFORMATION HEREON.

REVISED: 05/13/2011
REASON: ACREAGE UPDATE
CAD TECH: ASG

N1/2 SEC. 15, T.19S., R.25E., M.D.B. & M.

TAX CODE AREA **127-12**

153-107

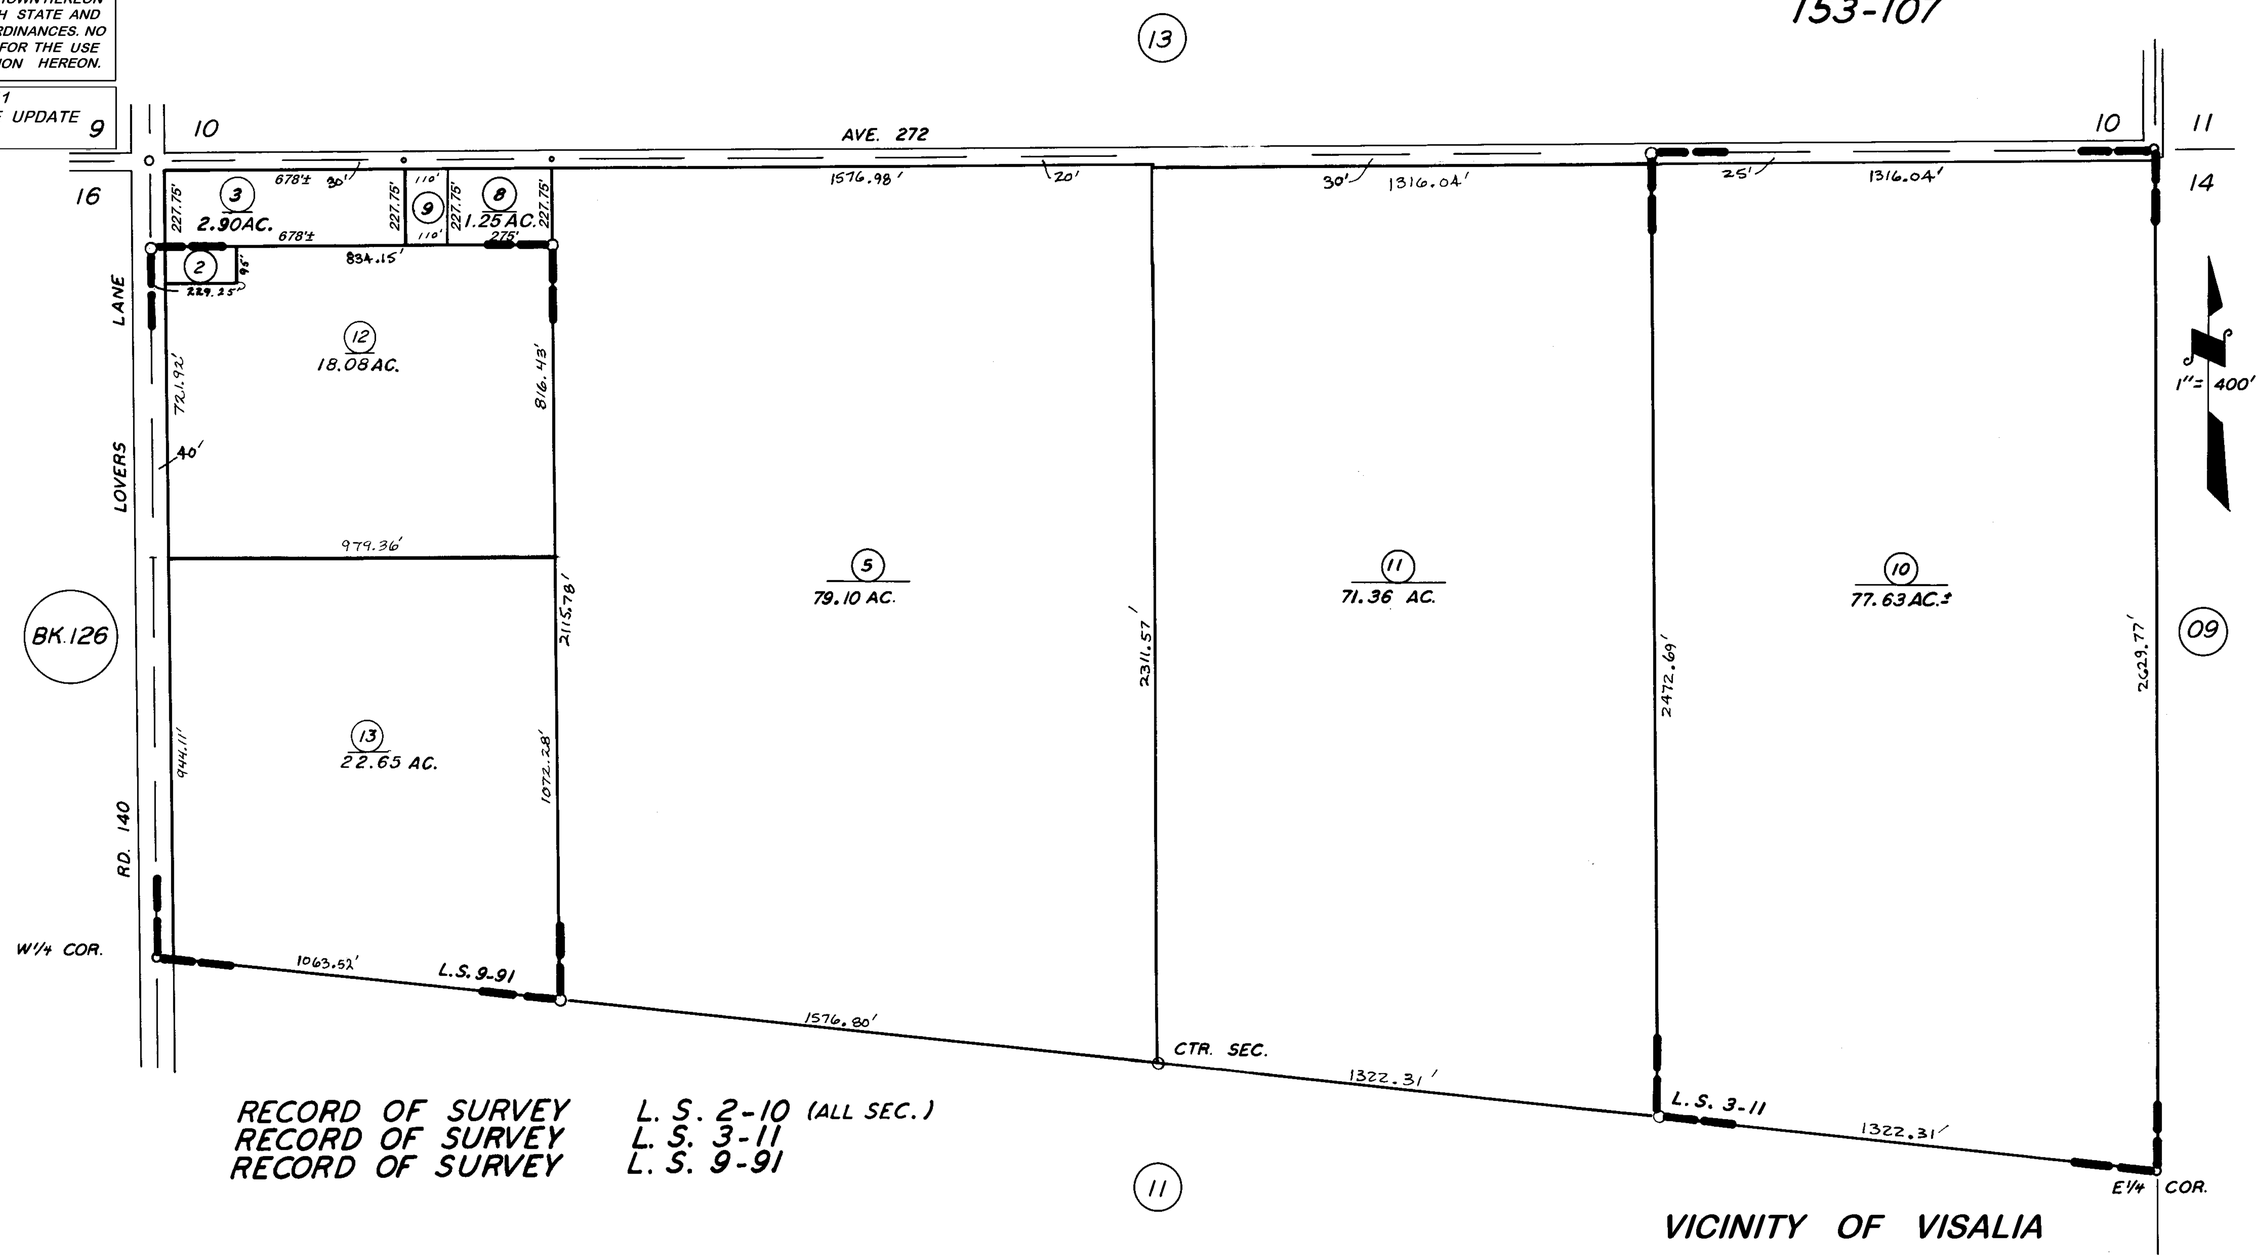

RECORD OF SURVEY L. S. 2-10 (ALL SEC.)
RECORD OF SURVEY L. S. 3-11
RECORD OF SURVEY L. S. 9-91

VICINITY OF VISALIA

ASSESSOR'S MAPS BK. 127, PG. 12

COUNTY OF TULARE, CALIF.

NOTE — ASSESSOR'S BLOCK NUMBERS SHOWN IN ELLIPSES
ASSESSOR'S PARCEL NUMBERS SHOWN IN CIRCLES