S1/2 OF NE1/4 OF NW1/4 SEC.3 T.19S., R.25E., M.D.B.&M.

Tax Area Codes 127–17
006–205

DISCLAIMER

THIS MAP WAS PREPARED FOR LOCAL PROPERTY ASSESSMENT PURPOSES ONLY AND THE PARCELS SHOWN HEREON MAY NOT COMPLY WITH STATE AND LOCAL SUBDIVISION ORDINANCES, AND NO LIABILITY IS ASSUMED FOR THE USE OF THE INFORMATION SHOWN HEREON.

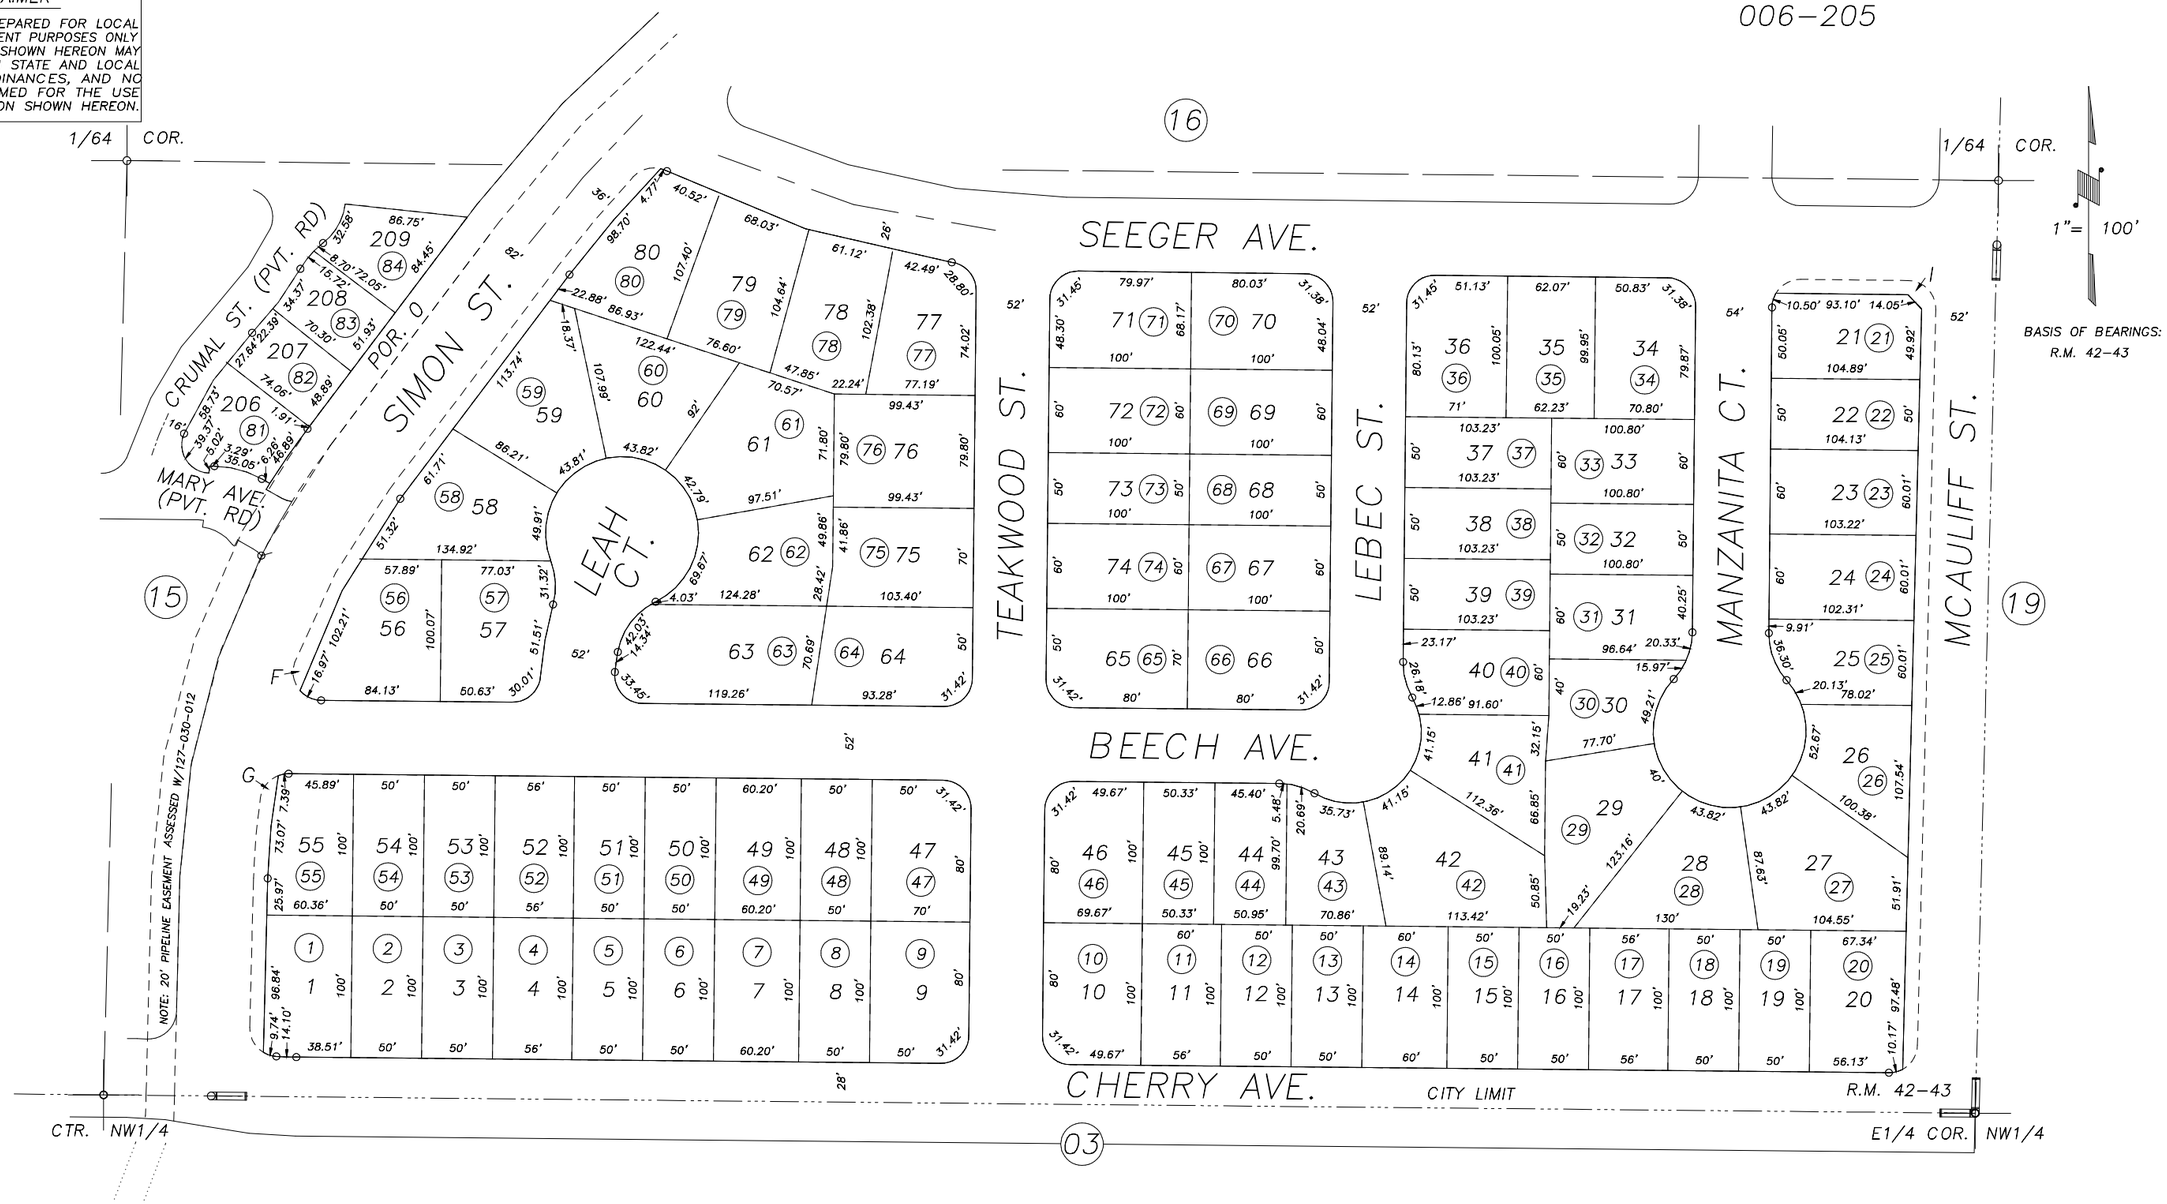

QUAIL RIVER SUB., R.M. 42–43

CITY OF VISALIA
ASSESSOR'S MAPS BK.127 , PG.17
COUNTY OF TULARE, CALIFORNIA, U.S.A.

NOTE: Assessor's Parcel Numbers Shown in Circles (1)
Assessor's Block Numbers Shown in Elipses (123)

UPDATE ADJ. PG.	5/11/2009	JLC
REVISION	DATE	TECH