DISCLAIMER

THIS MAP WAS PREPARED FOR LOCAL PROPERTY ASSESSMENT PURPOSES ONLY. THE PARCELS SHOWN HEREON MAY NOT COMPLY WITH STATE AND LOCAL SUBDIVISION ORDINANCES. NO LIABILITY IS ASSUMED FOR THE USE OF THE INFORMATION HEREON.

REVISED: 02/25/2010
REASON: 2008-0069888
CAD TECH: LLB

S½ OF SE¼ OF NE¼ SEC. 1, T.19S., R.25E., M.D.B.&M.

TAX CODE AREA 128-04

008-013 008-001

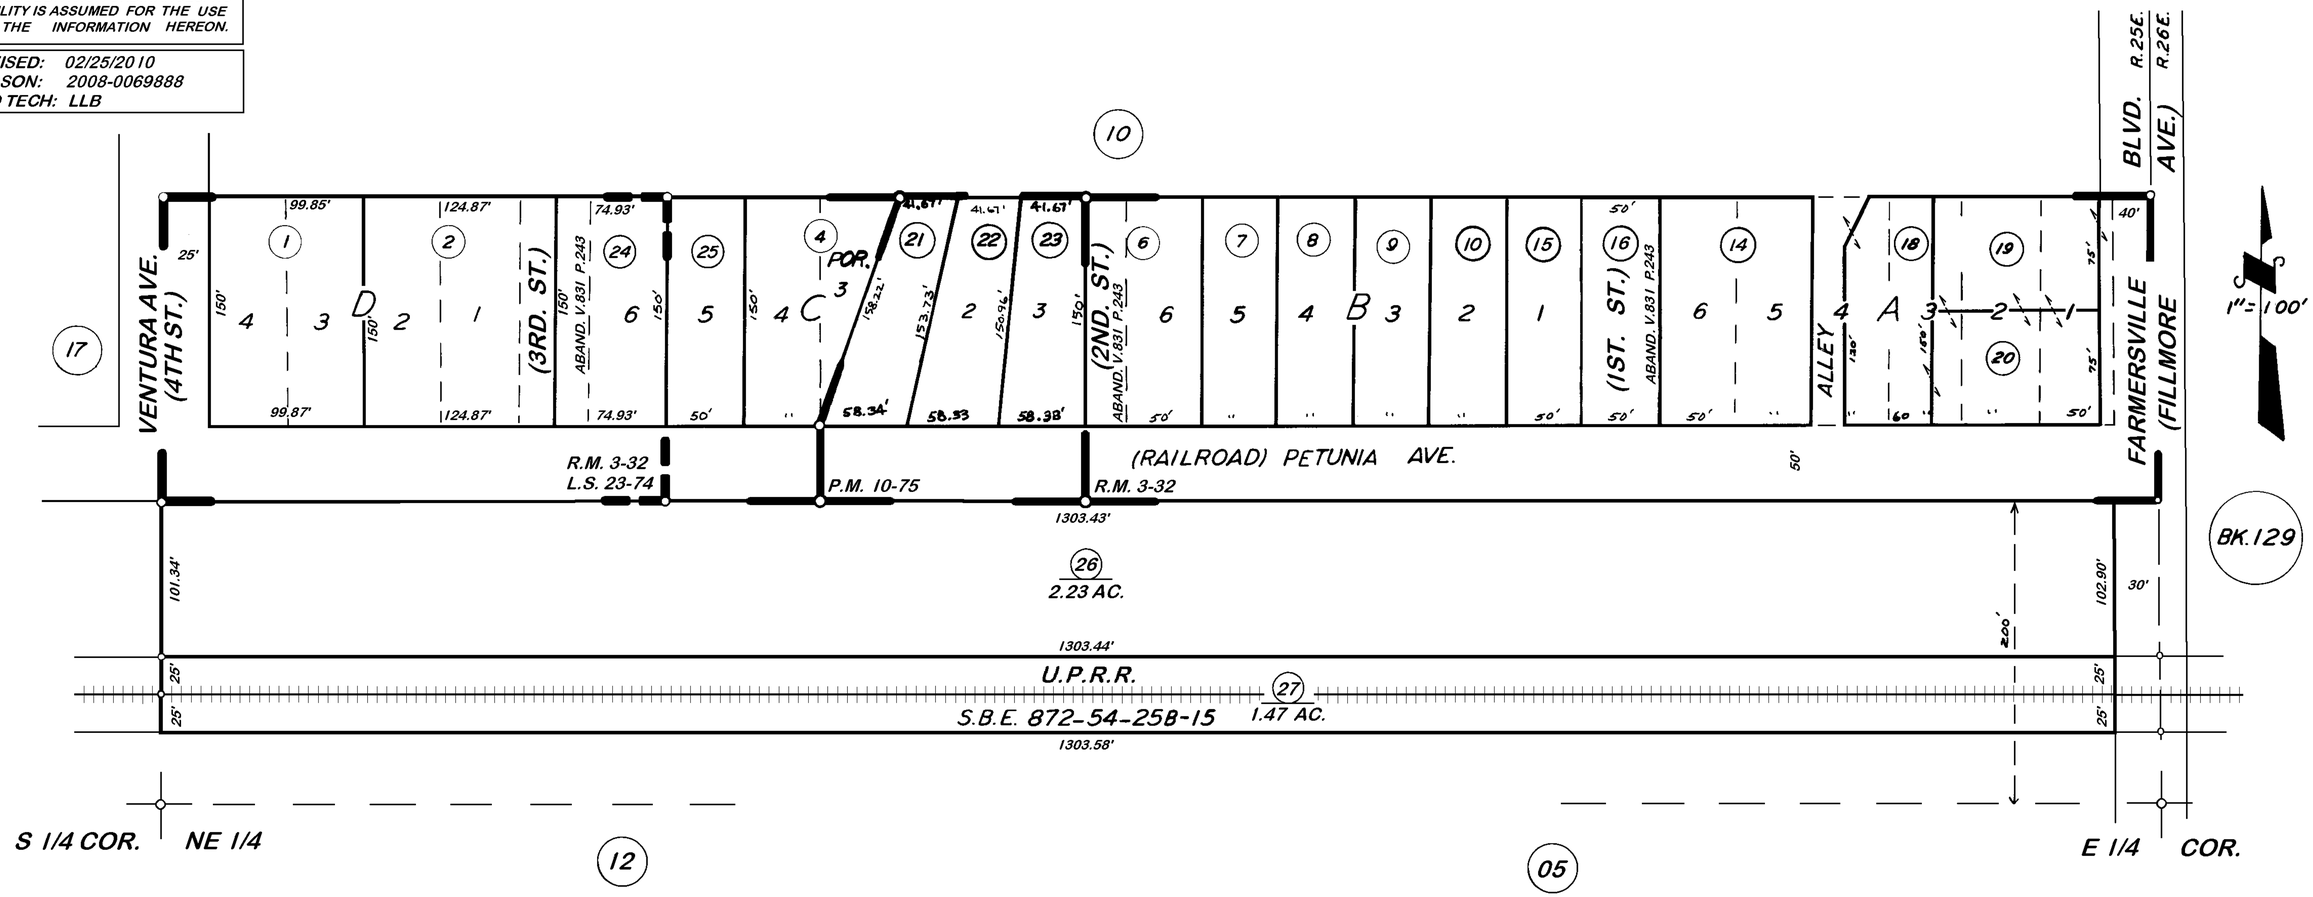

TOWN OF FARMERSVILLE, R.M. 3-32
PARCEL MAP NO. 974, P.M. 10-75
RECORD OF SURVEY, L.S. 23-74

CITY OF FARMERSVILLE

ASSESSOR'S MAPS BK. 128, PG. 04.

COUNTY OF TULARE, CALIF.

NOTE — ASSESSOR'S BLOCK NUMBERS SHOWN IN ELLIPSES
ASSESSOR'S PARCEL NUMBERS SHOWN IN CIRCLES