DISCLAIMER

THIS MAP WAS PREPARED FOR LOCAL PROPERTY ASSESSMENT PURPOSES ONLY. THE PARCELS SHOWN HEREON MAY NOT COMPLY WITH STATE AND LOCAL SUBDIVISION ORDINANCES. NO LIABILITY IS ASSUMED FOR THE USE OF THE INFORMATION HEREON.

REVISED: 02/25/2010
REASON: 2008-0069888
CAD TECH: LLB

E½ OF NE¼ OF SE¼ SEC. 1, T.19S., R.25E., M.D.B.&M.

TAX CODE AREA **128-05**
008-013

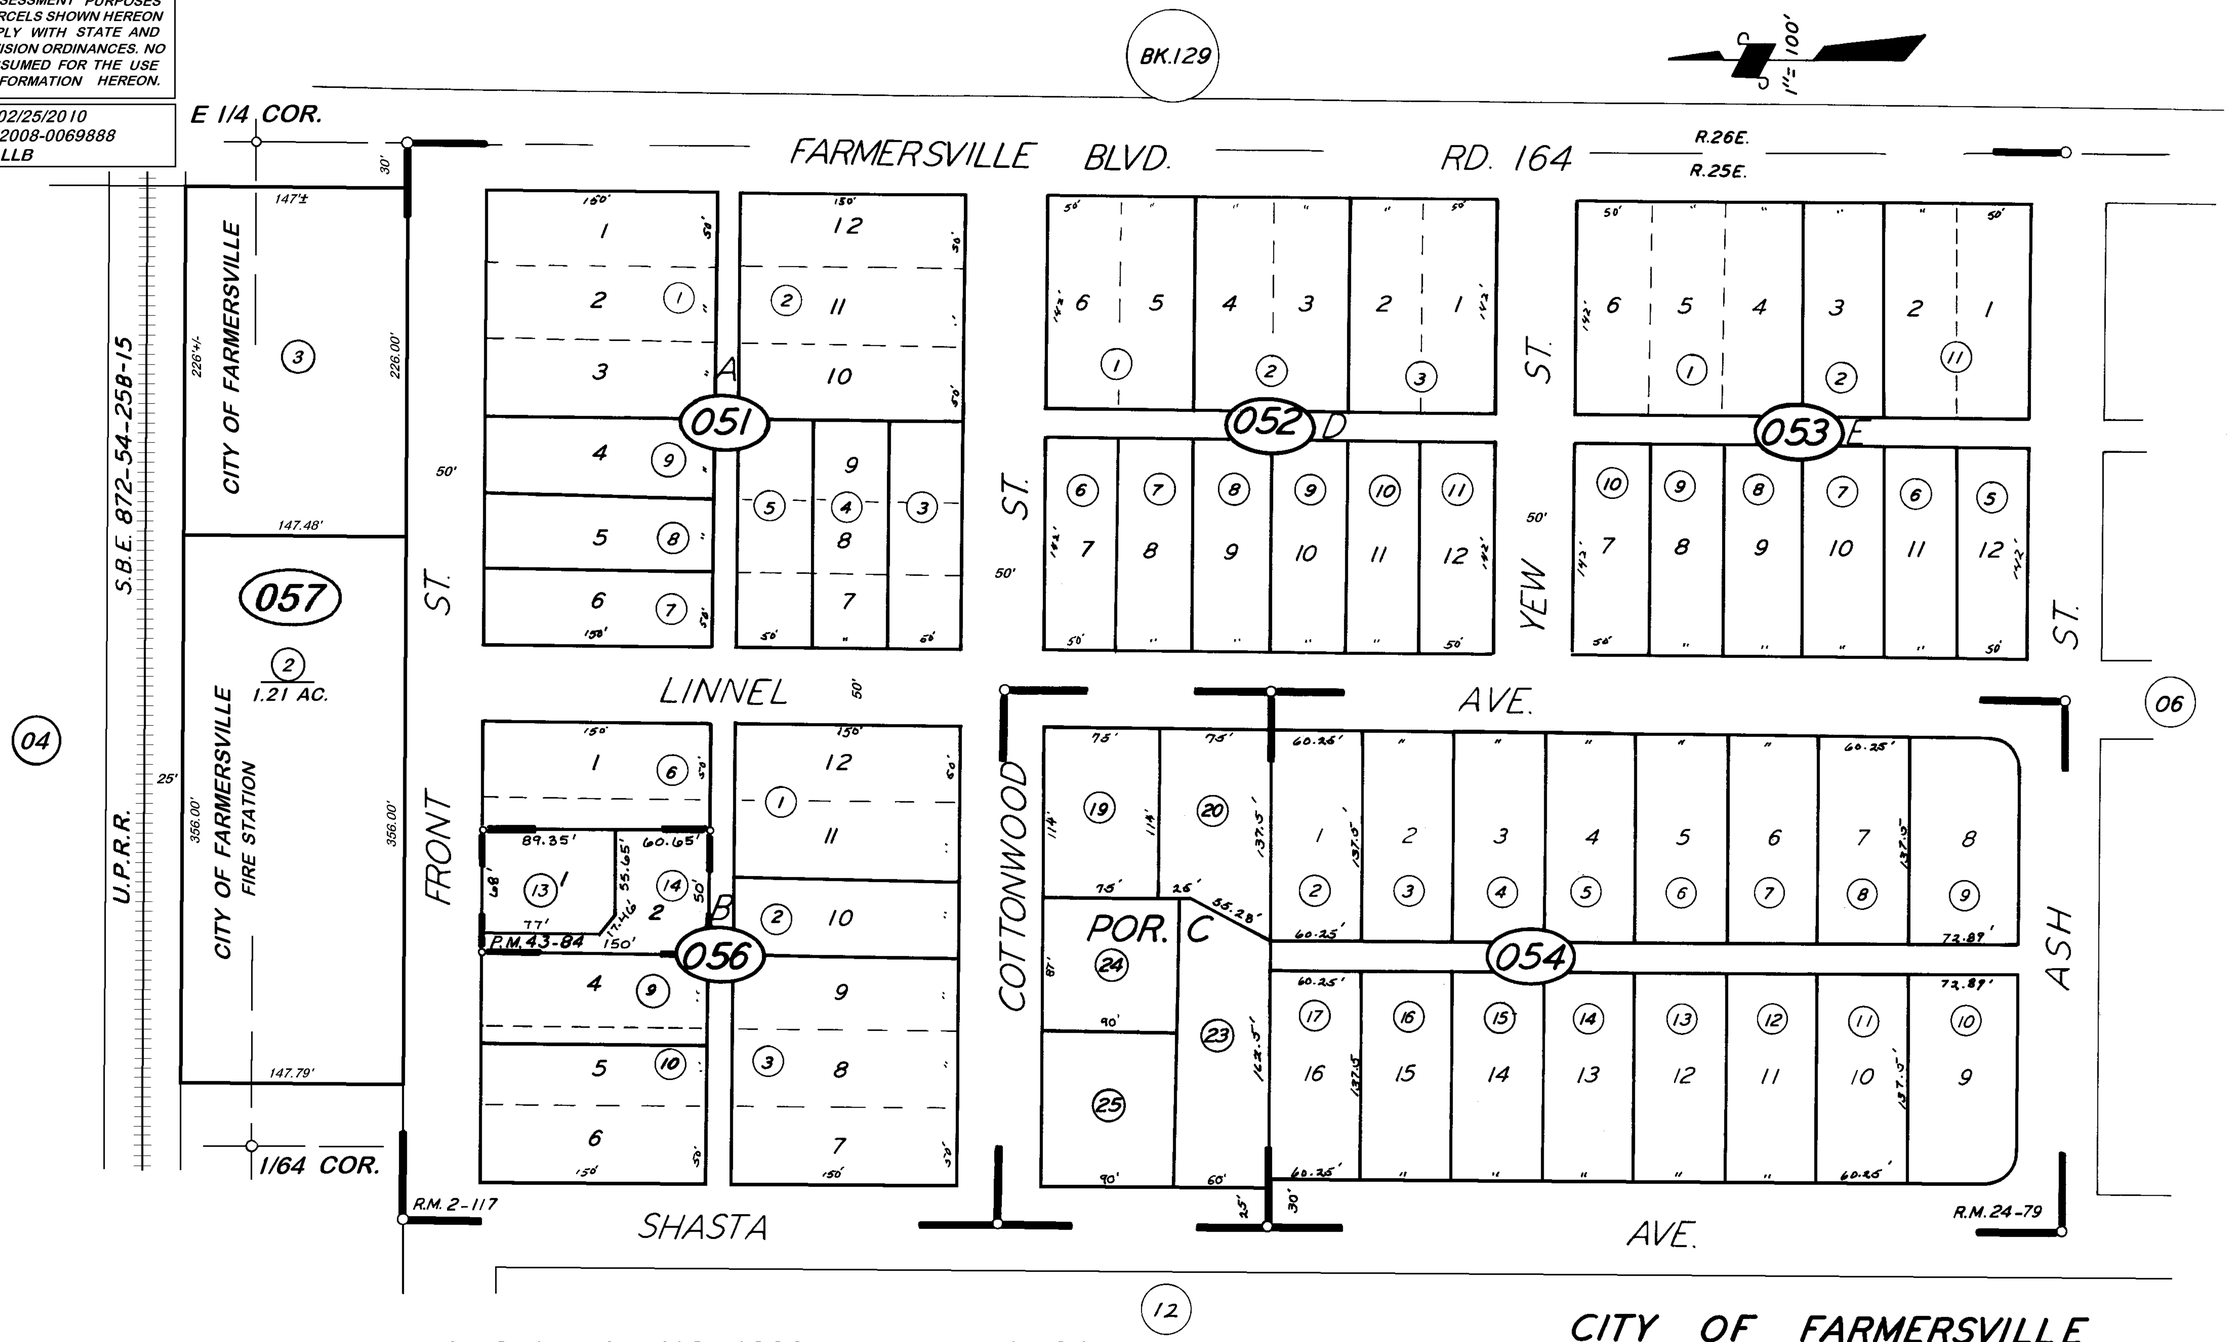

PARCEL MAP NO. 4280, P.M. 43-84
POR. HERSHBERGER'S ADD., R.M. 2-117
COLONIA MODERNA, R.M. 24-79

CITY OF FARMERSVILLE
ASSESSOR'S MAPS BK. 128, PG. 05
COUNTY OF TULARE, CALIF.

NOTE — ASSESSOR'S BLOCK NUMBERS SHOWN IN ELLIPSES
ASSESSOR'S PARCEL NUMBERS SHOWN IN CIRCLES