W½ OF NE¼ OF SE¼ SEC. 1, T.19S., R.25E., M.D.B.&M.

TAX CODE AREA **128-12**
008-012
008-013

DISCLAIMER

THIS MAP WAS PREPARED FOR LOCAL PROPERTY ASSESSMENT PURPOSES ONLY. THE PARCELS SHOWN HEREON MAY NOT COMPLY WITH STATE AND LOCAL SUBDIVISION ORDINANCES. NO LIABILITY IS ASSUMED FOR THE USE OF THE INFORMATION HEREON.

REVISED: 02/25/2010
REASON: 2008-0069888
CAD TECH: LLB

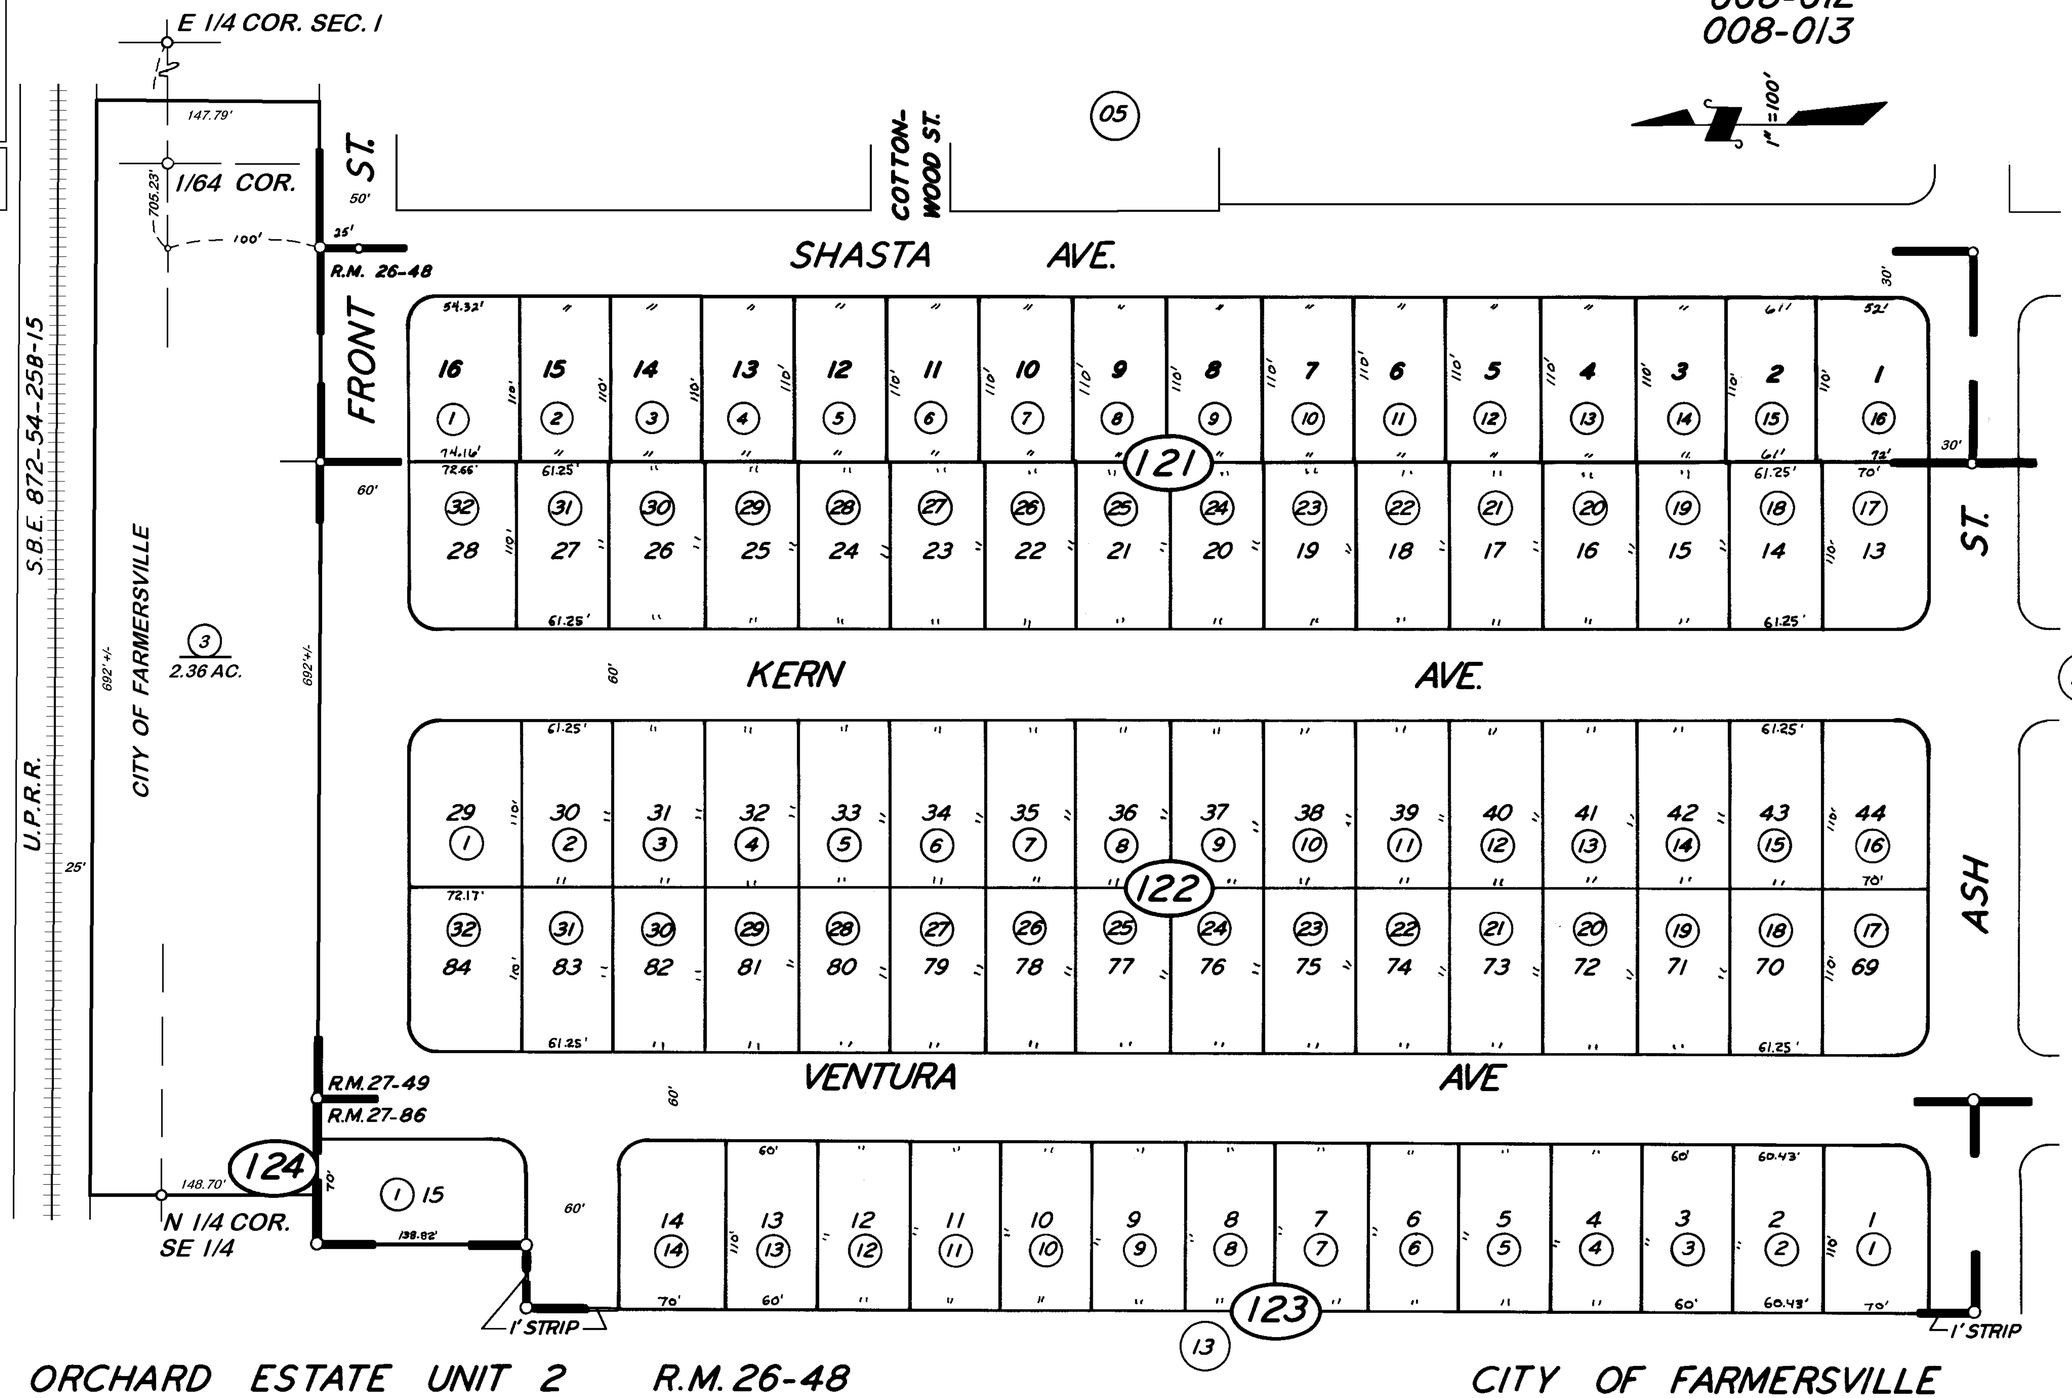

ORCHARD ESTATE UNIT 2 R.M. 26-48
POR. ORCHARD ESTATE UNIT 3 R.M. 27-49
ORCHARD ESTATES UNIT NO. 5 R.M. 27-86

CITY OF FARMERSVILLE
ASSESSOR'S MAPS BK. 128, PG. 12
COUNTY OF TULARE, CALIF.

NOTE—ASSESSOR'S BLOCK NUMBERS SHOWN IN ELIPSES
ASSESSOR'S PARCEL NUMBERS SHOWN IN CIRCLES