DISCLAIMER

THIS MAP WAS PREPARED FOR LOCAL PROPERTY ASSESSMENT PURPOSES ONLY. THE PARCELS SHOWN HEREON MAY NOT COMPLY WITH STATE AND LOCAL SUBDIVISION ORDINANCES. NO LIABILITY IS ASSUMED FOR THE USE OF THE INFORMATION HEREON.

REVISED: 02/20/2009
REASON: R.R. ROW UPDATE
CAD TECH: ASG

POR. W½ OF NW¼ OF SE¼ OF SEC. 1, T. 19 S., R. 25 E., M.D.B. & M.

TAX CODE AREA **128-16**

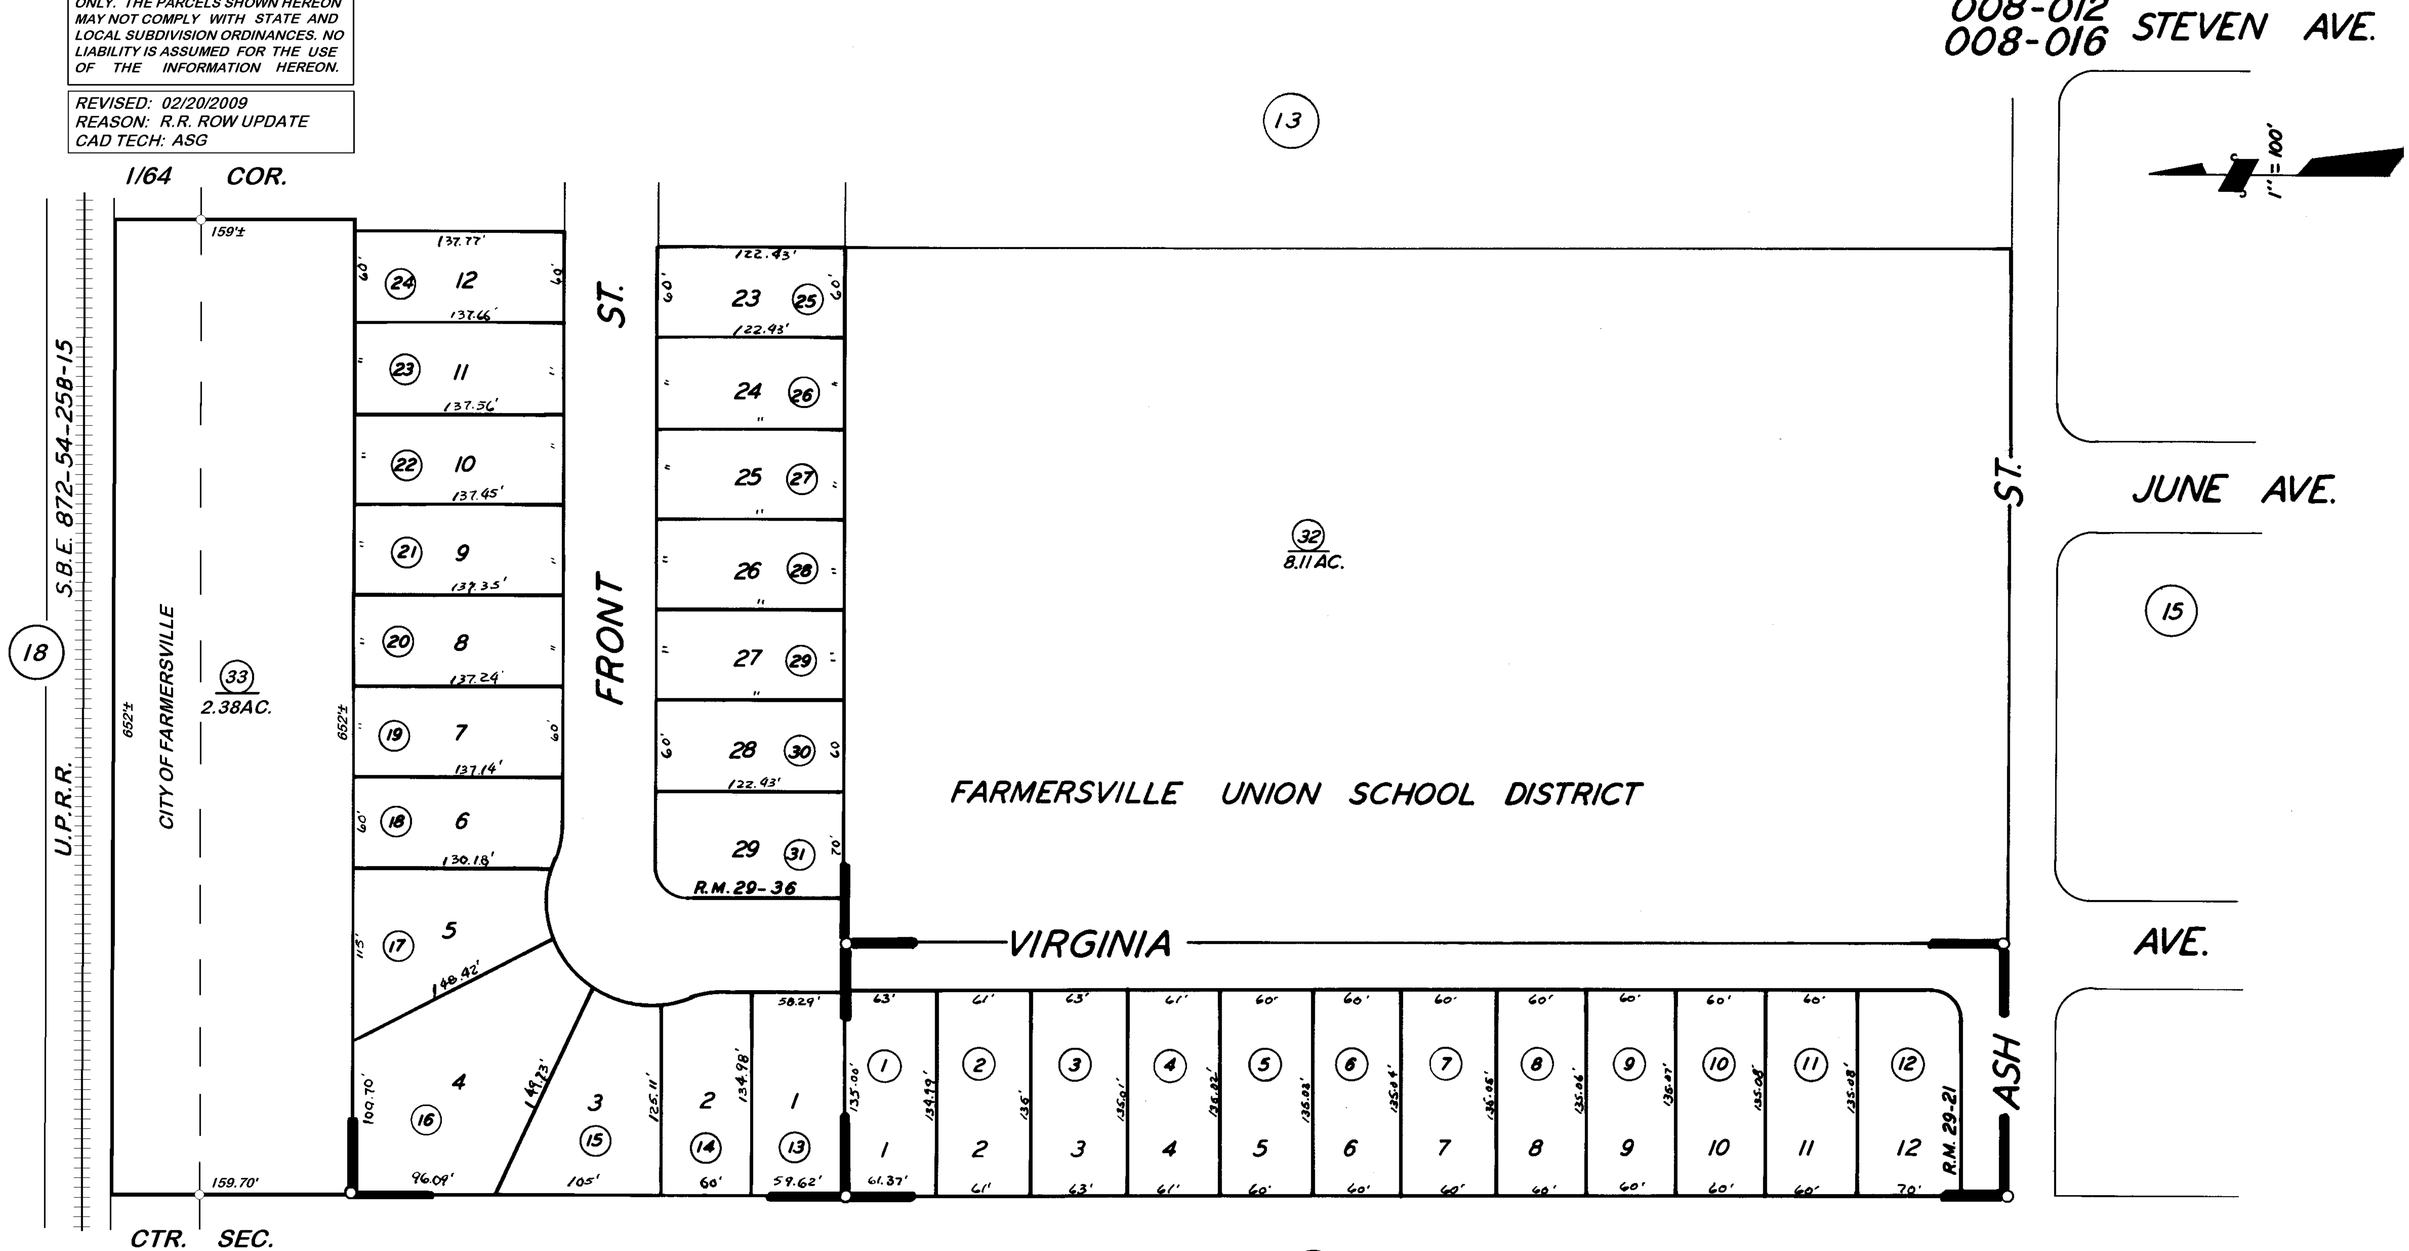

POR. ORCHARD ESTATES NO 9. . . R.M. 29-36
LEWIS ESTATES UNIT NO. 4 . . . R.M. 29-21

CITY OF FARMERSVILLE
ASSESSOR'S MAPS BK. 128 PG. 16
COUNTY OF TULARE, CALIF.

NOTE—ASSESSOR'S BLOCK NUMBERS SHOWN IN ELIPSES
ASSESSOR'S PARCEL NUMBERS SHOWN IN CIRCLES