DISCLAIMER

THIS MAP WAS PREPARED FOR LOCAL PROPERTY ASSESSMENT PURPOSES ONLY AND THE PARCELS SHOWN HEREON MAY NOT COMPLY WITH STATE AND LOCAL SUBDIVISION ORDINANCES, AND NO LIABILITY IS ASSUMED FOR THE USE OF THE INFORMATION SHOWN HEREON.

S1/2 OF NE1/4 OF SE1/4 SEC.36, T.18S., R.25E., M.D.B.&M.

Tax Area Code 128-23
008-022
008-026

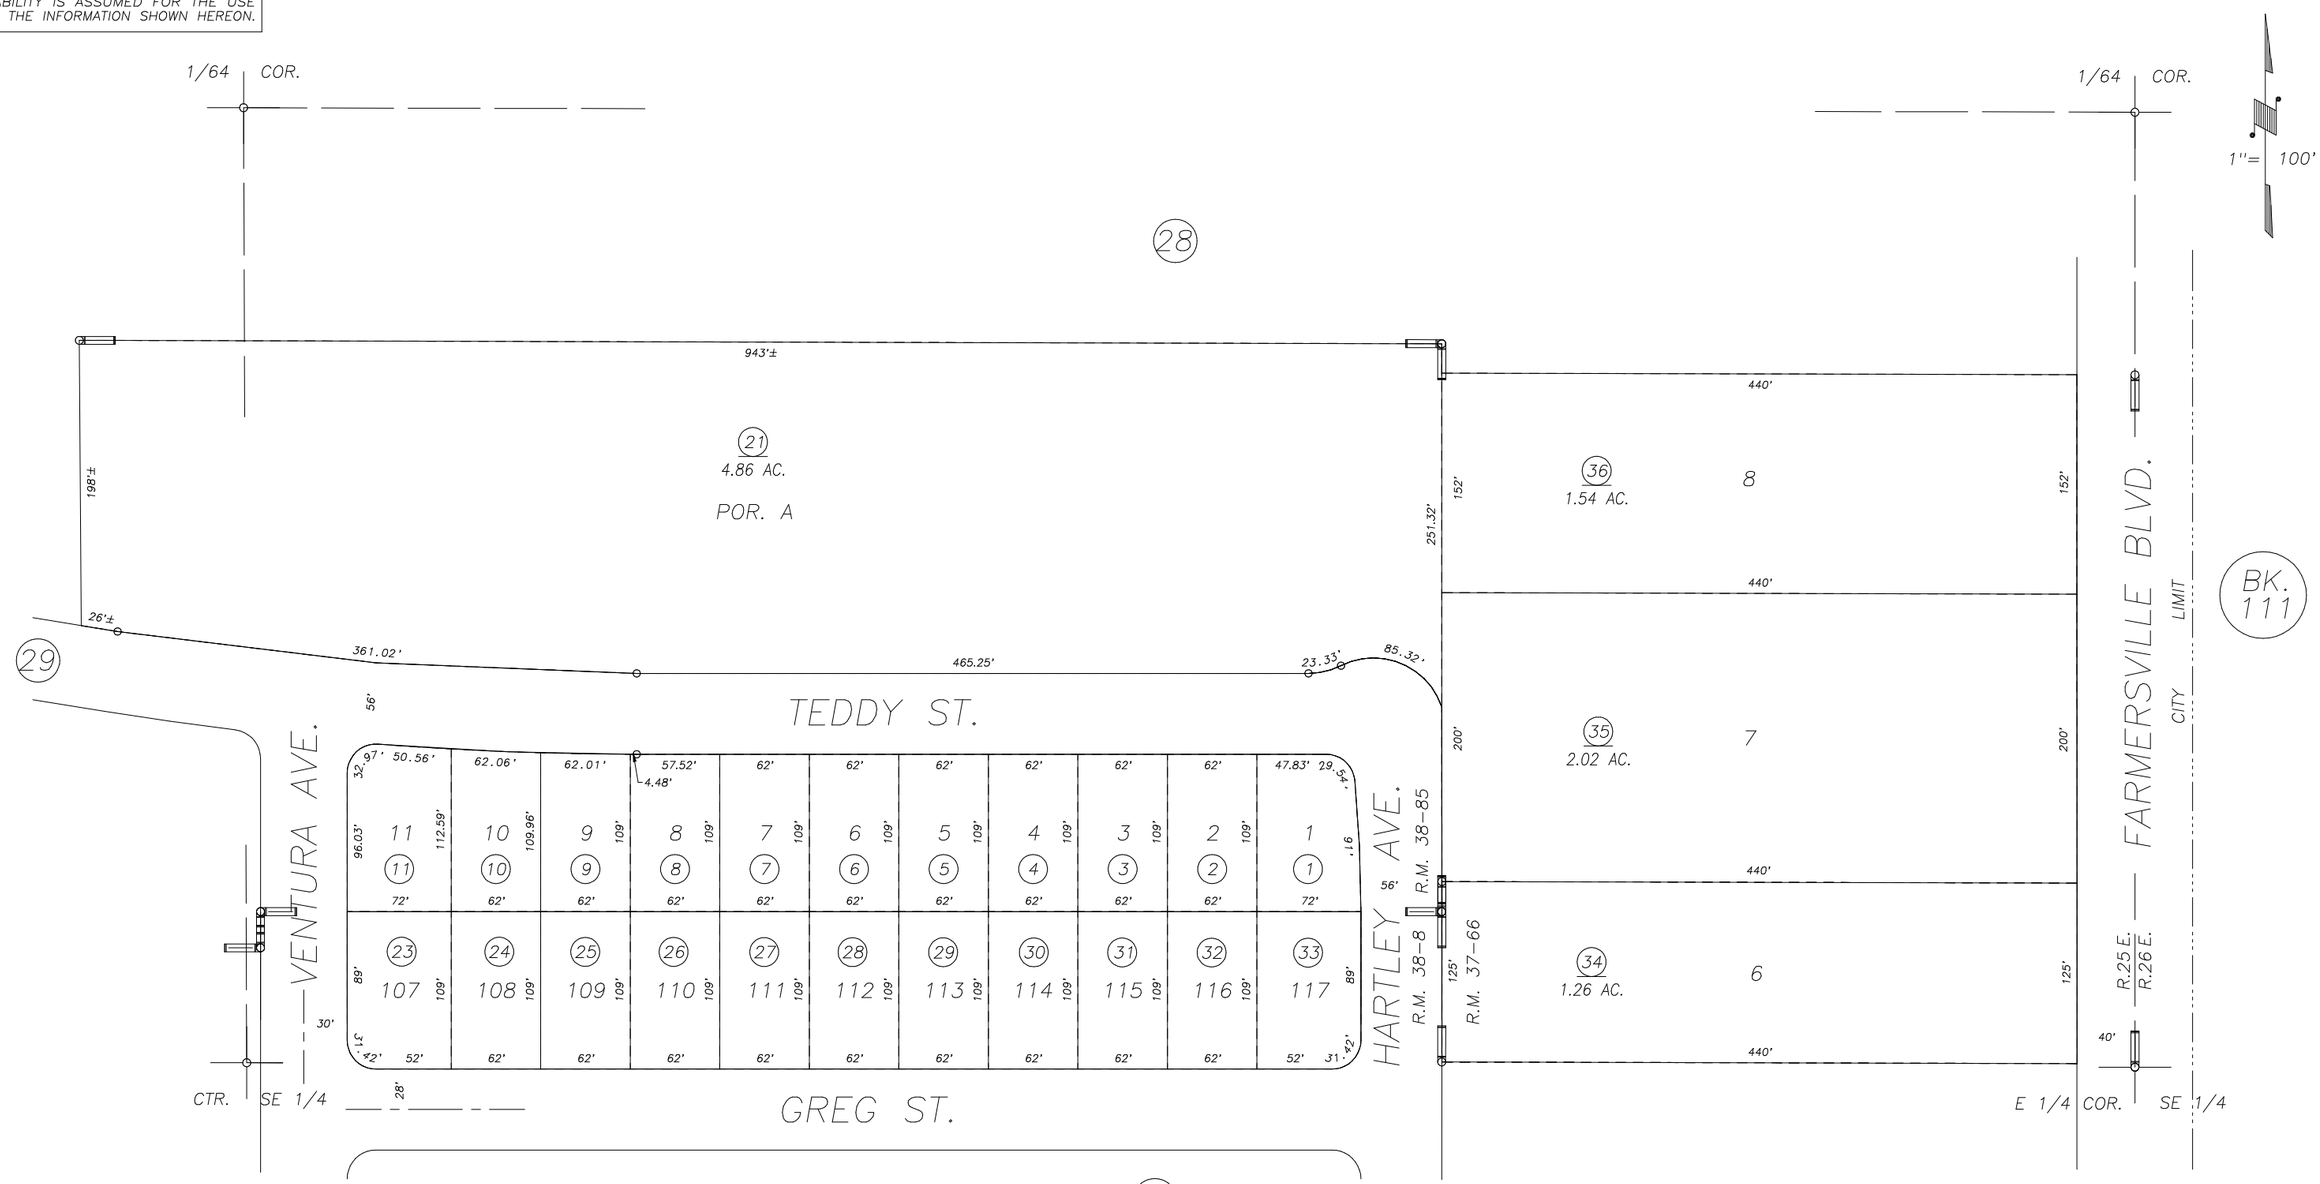

POR. SIERRA WOODS II UNIT 1, R.M. 38-85
POR. PARCEL MAP NO. 3663, P.M. 37-66
POR. SIERRA WOODS UNIT FOUR (PHASE 4), R.M. 38-8

CITY OF FARMERSVILLE
ASSESSOR'S MAPS BK. 128 , PG. 23
COUNTY OF TULARE, CALIFORNIA, U.S.A.

NOTE: Assessor's Parcel Numbers Shown in Circles (1)
Assessor's Block Numbers Shown in Elipses (123)

REVISION	DATE	TECH
T.R.A.C. CHANGE	07/18/2006	PHN