N1/2 OF NE1/4 SEC.36, T.18S., R.25E., M.D.B.&M.

Tax Area Codes 128-25

008-011 008-022
008-024 008-025
087-003 153-027

DISCLAIMER

THIS MAP WAS PREPARED FOR LOCAL PROPERTY ASSESSMENT PURPOSES ONLY AND THE PARCELS SHOWN HEREON MAY NOT COMPLY WITH STATE AND LOCAL SUBDIVISION ORDINANCES, AND NO LIABILITY IS ASSUMED FOR THE USE OF THE INFORMATION SHOWN HEREON. R & T CODE SEC. 327, 408.3, ETC.

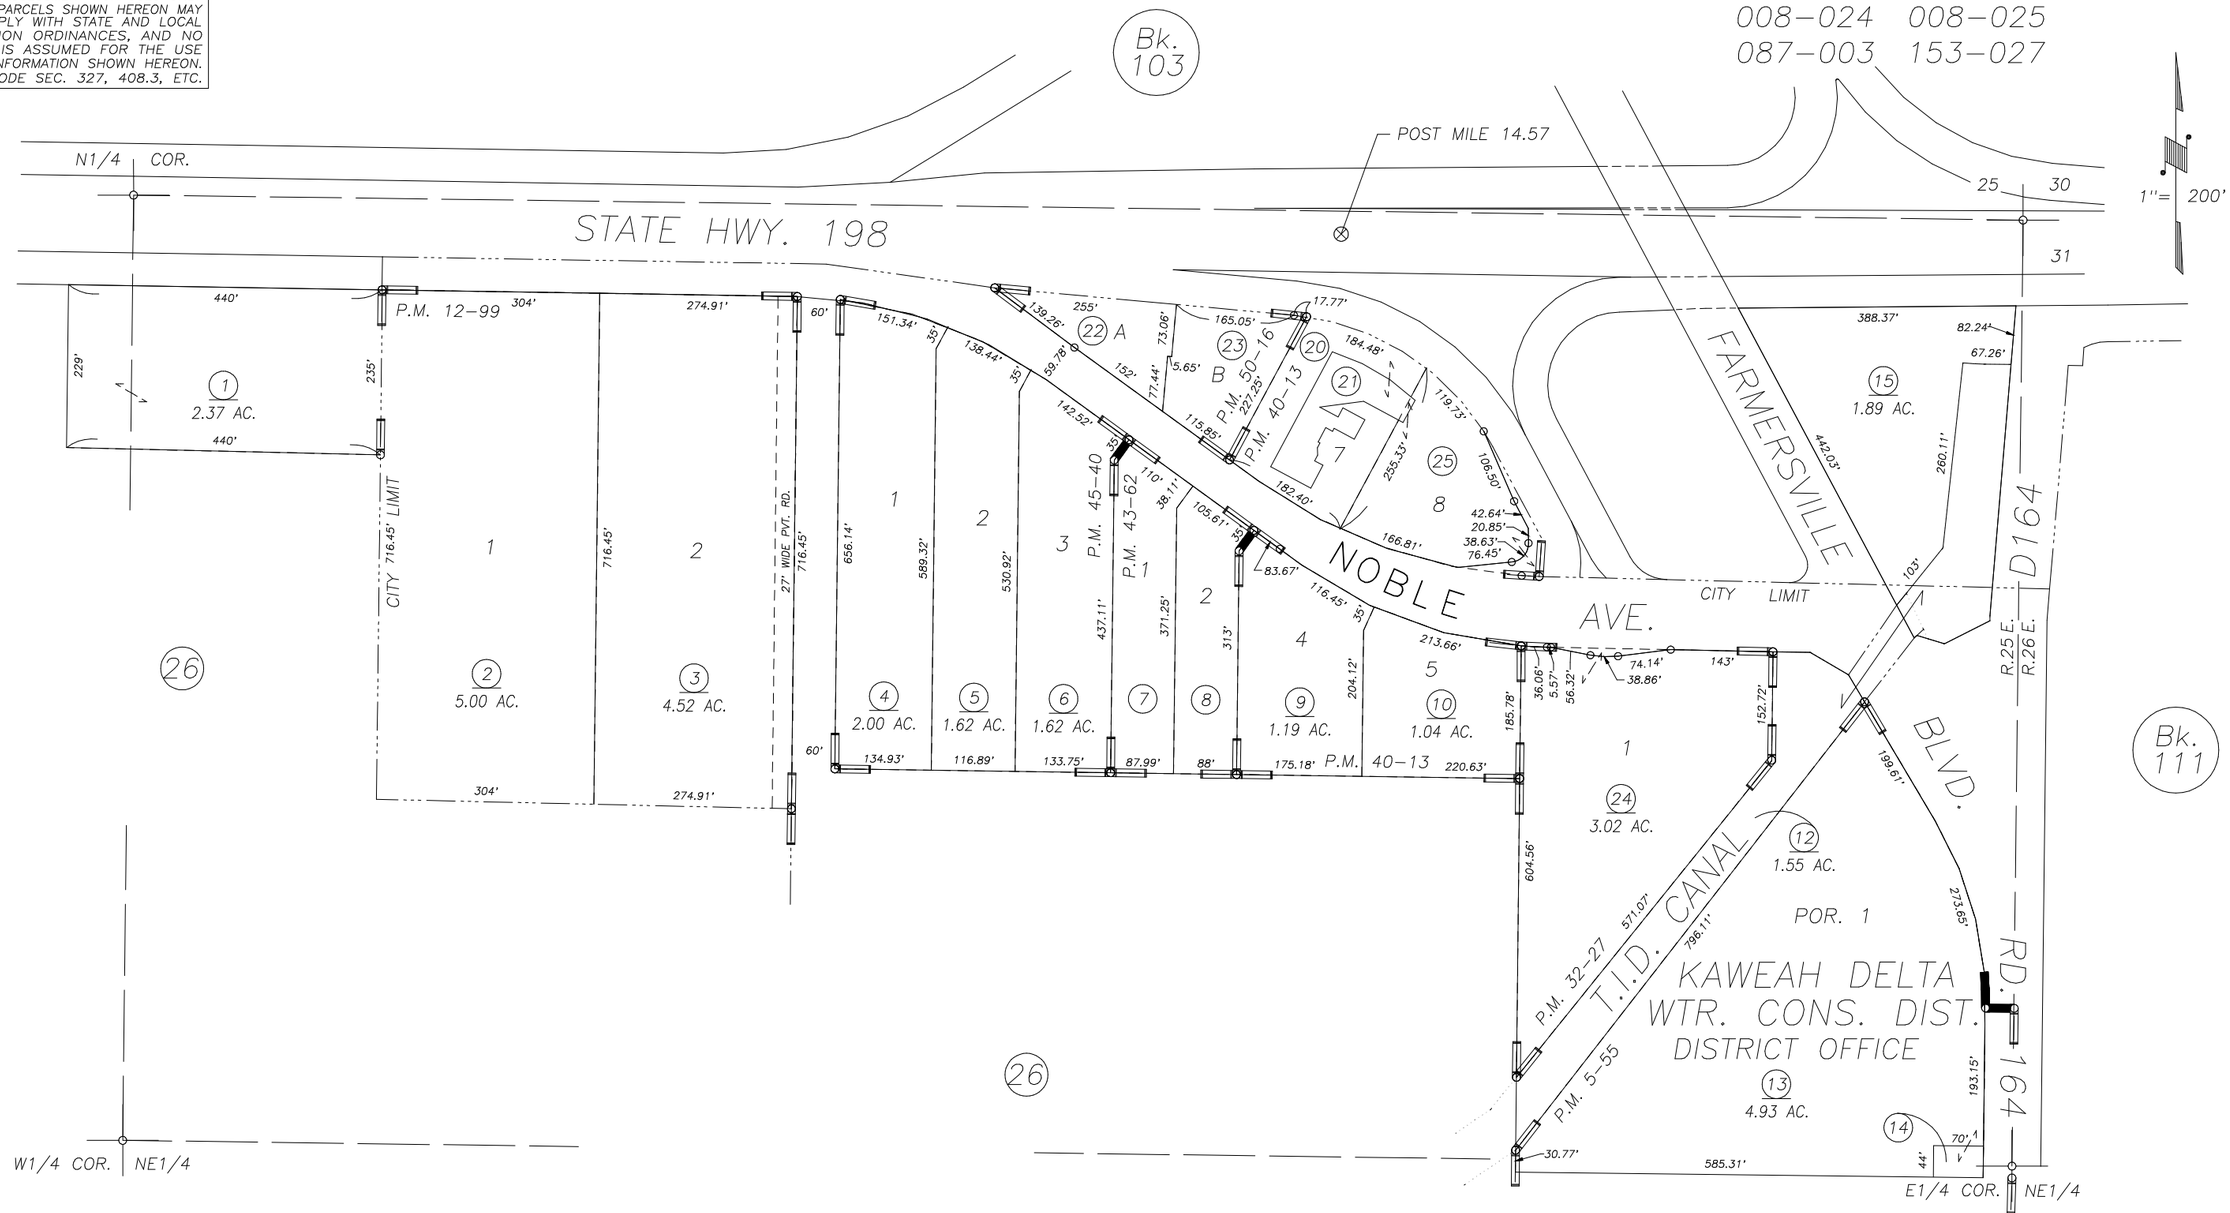

POR. PARCEL MAP NO. 455, P.M. 5-55
POR. PARCEL MAP NO. 1198, P.M. 12-99
PARCEL MAP NO. 3126, P.M. 32-27
PARCEL MAP NO. 3909, P.M. 40-13
PARCEL MAP NO. 4258, P.M. 43-62
PARCEL MAP NO. 4435, P.M. 45-40
PARCEL MAP NO. 4911, P.M. 50-16

VICINITY OF FARMERSVILLE
ASSESSOR'S MAPS BK. 128 , PG. 25
COUNTY OF TULARE, CALIFORNIA, U.S.A.

NOTE: Assessor's Parcel Numbers Shown in Circles (1)
Assessor's Block Numbers Shown in Elipses (123)

REVISION	DATE	TECH
2016-0010785	04/08/2016	ARL