DISCLAIMER

THIS MAP WAS PREPARED FOR LOCAL PROPERTY ASSESSMENT PURPOSES ONLY AND THE PARCELS SHOWN HEREON MAY NOT COMPLY WITH STATE AND LOCAL SUBDIVISION ORDINANCES, AND NO LIABILITY IS ASSUMED FOR THE USE OF THE INFORMATION SHOWN HEREON.

N1/2 OF NW1/4 OF SE1/4 SEC.36, T.18S., R.25E., M.D.B.&M.

Tax Area Codes 008–022

128–27

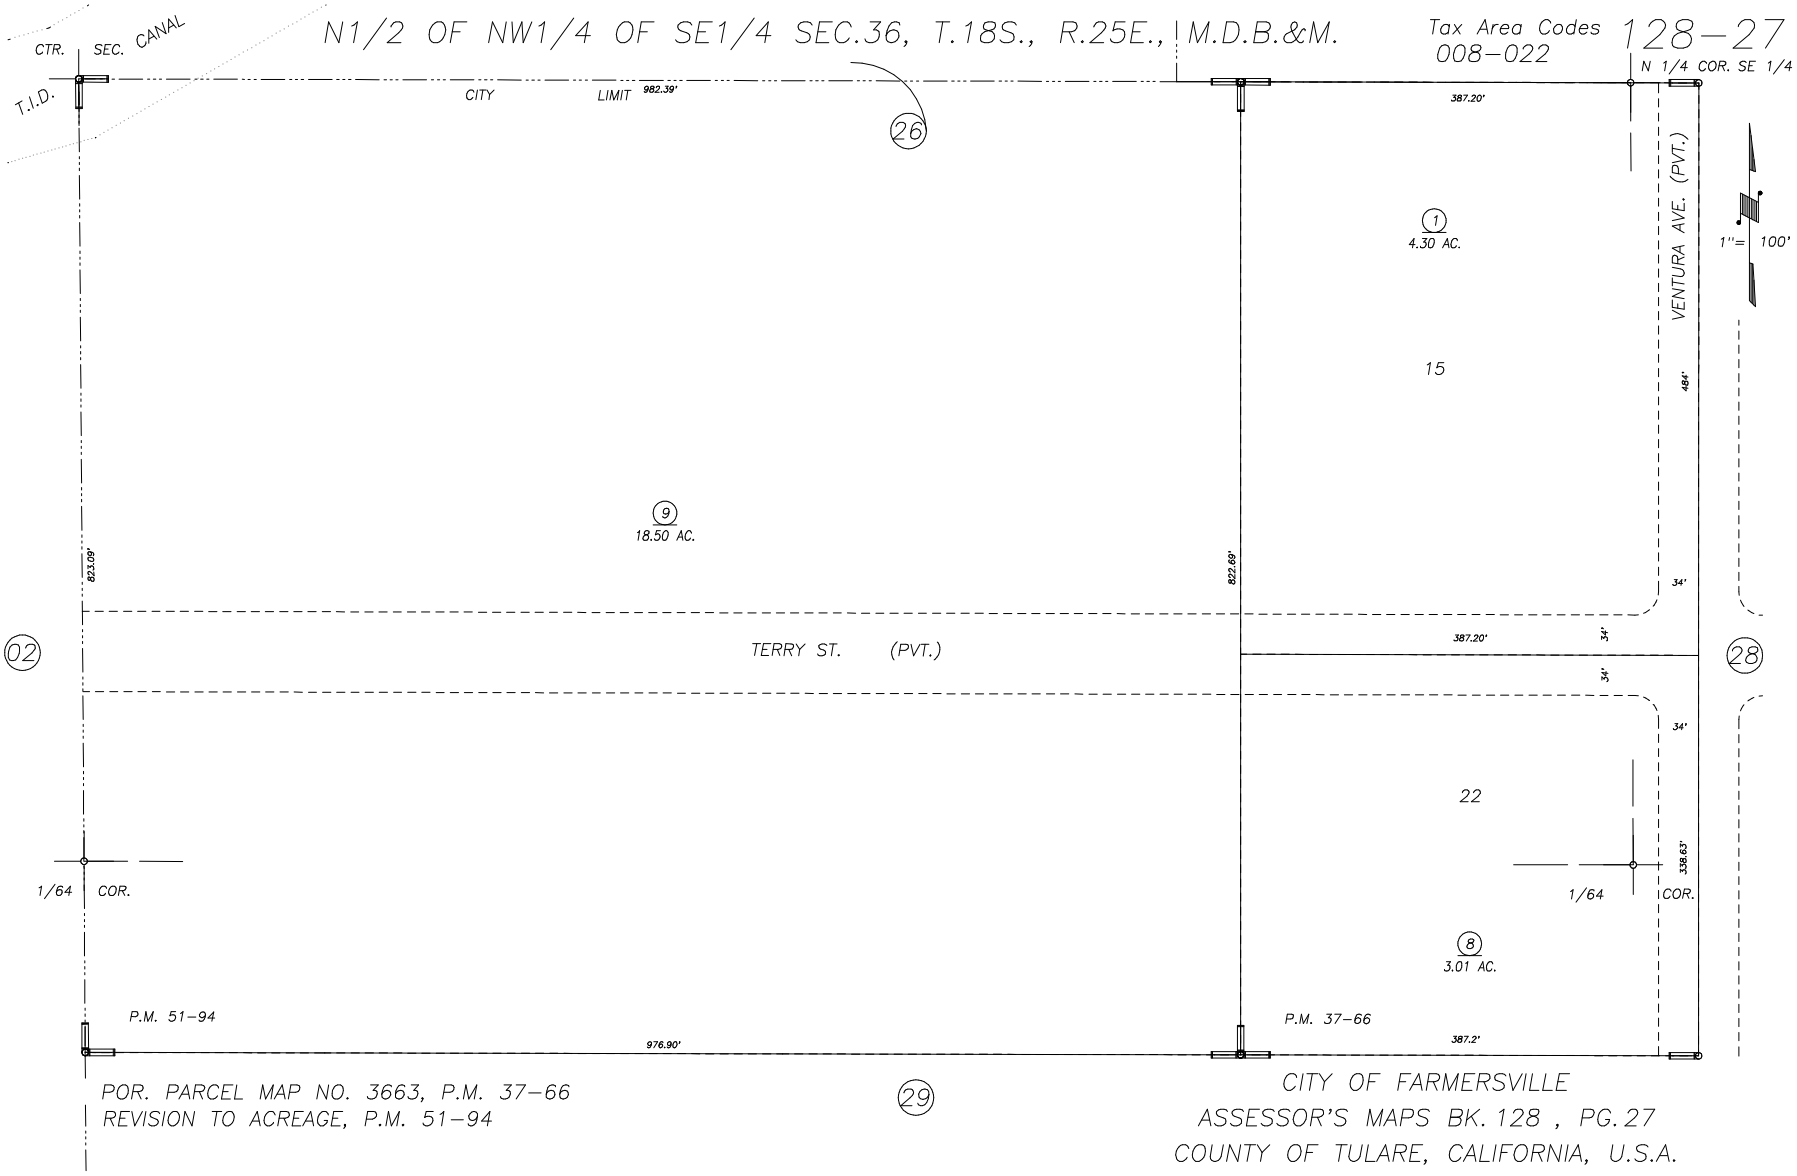

POR. PARCEL MAP NO. 3663, P.M. 37–66
REVISION TO ACREAGE, P.M. 51–94

CITY OF FARMERSVILLE
ASSESSOR'S MAPS BK. 128 , PG. 27
COUNTY OF TULARE, CALIFORNIA, U.S.A.

NOTE: Assessor's Parcel Numbers Shown in Circles (1)
Assessor's Block Numbers Shown in Elipses (123)

REVISION	DATE	TECH
2013–061064	03/25/2014	ARP