S1/2 OF NW1/4 OF NE1/4 OF SEC.1, T.19S., R.25E., M.D.B.&M.

Tax Area Codes 128–35
008–003
008–005
008–018

DISCLAIMER

THIS MAP WAS PREPARED FOR LOCAL PROPERTY ASSESSMENT PURPOSES ONLY AND THE PARCELS SHOWN HEREON MAY NOT COMPLY WITH STATE AND LOCAL SUBDIVISION ORDINANCES, AND NO LIABILITY IS ASSUMED FOR THE USE OF THE INFORMATION SHOWN HEREON.

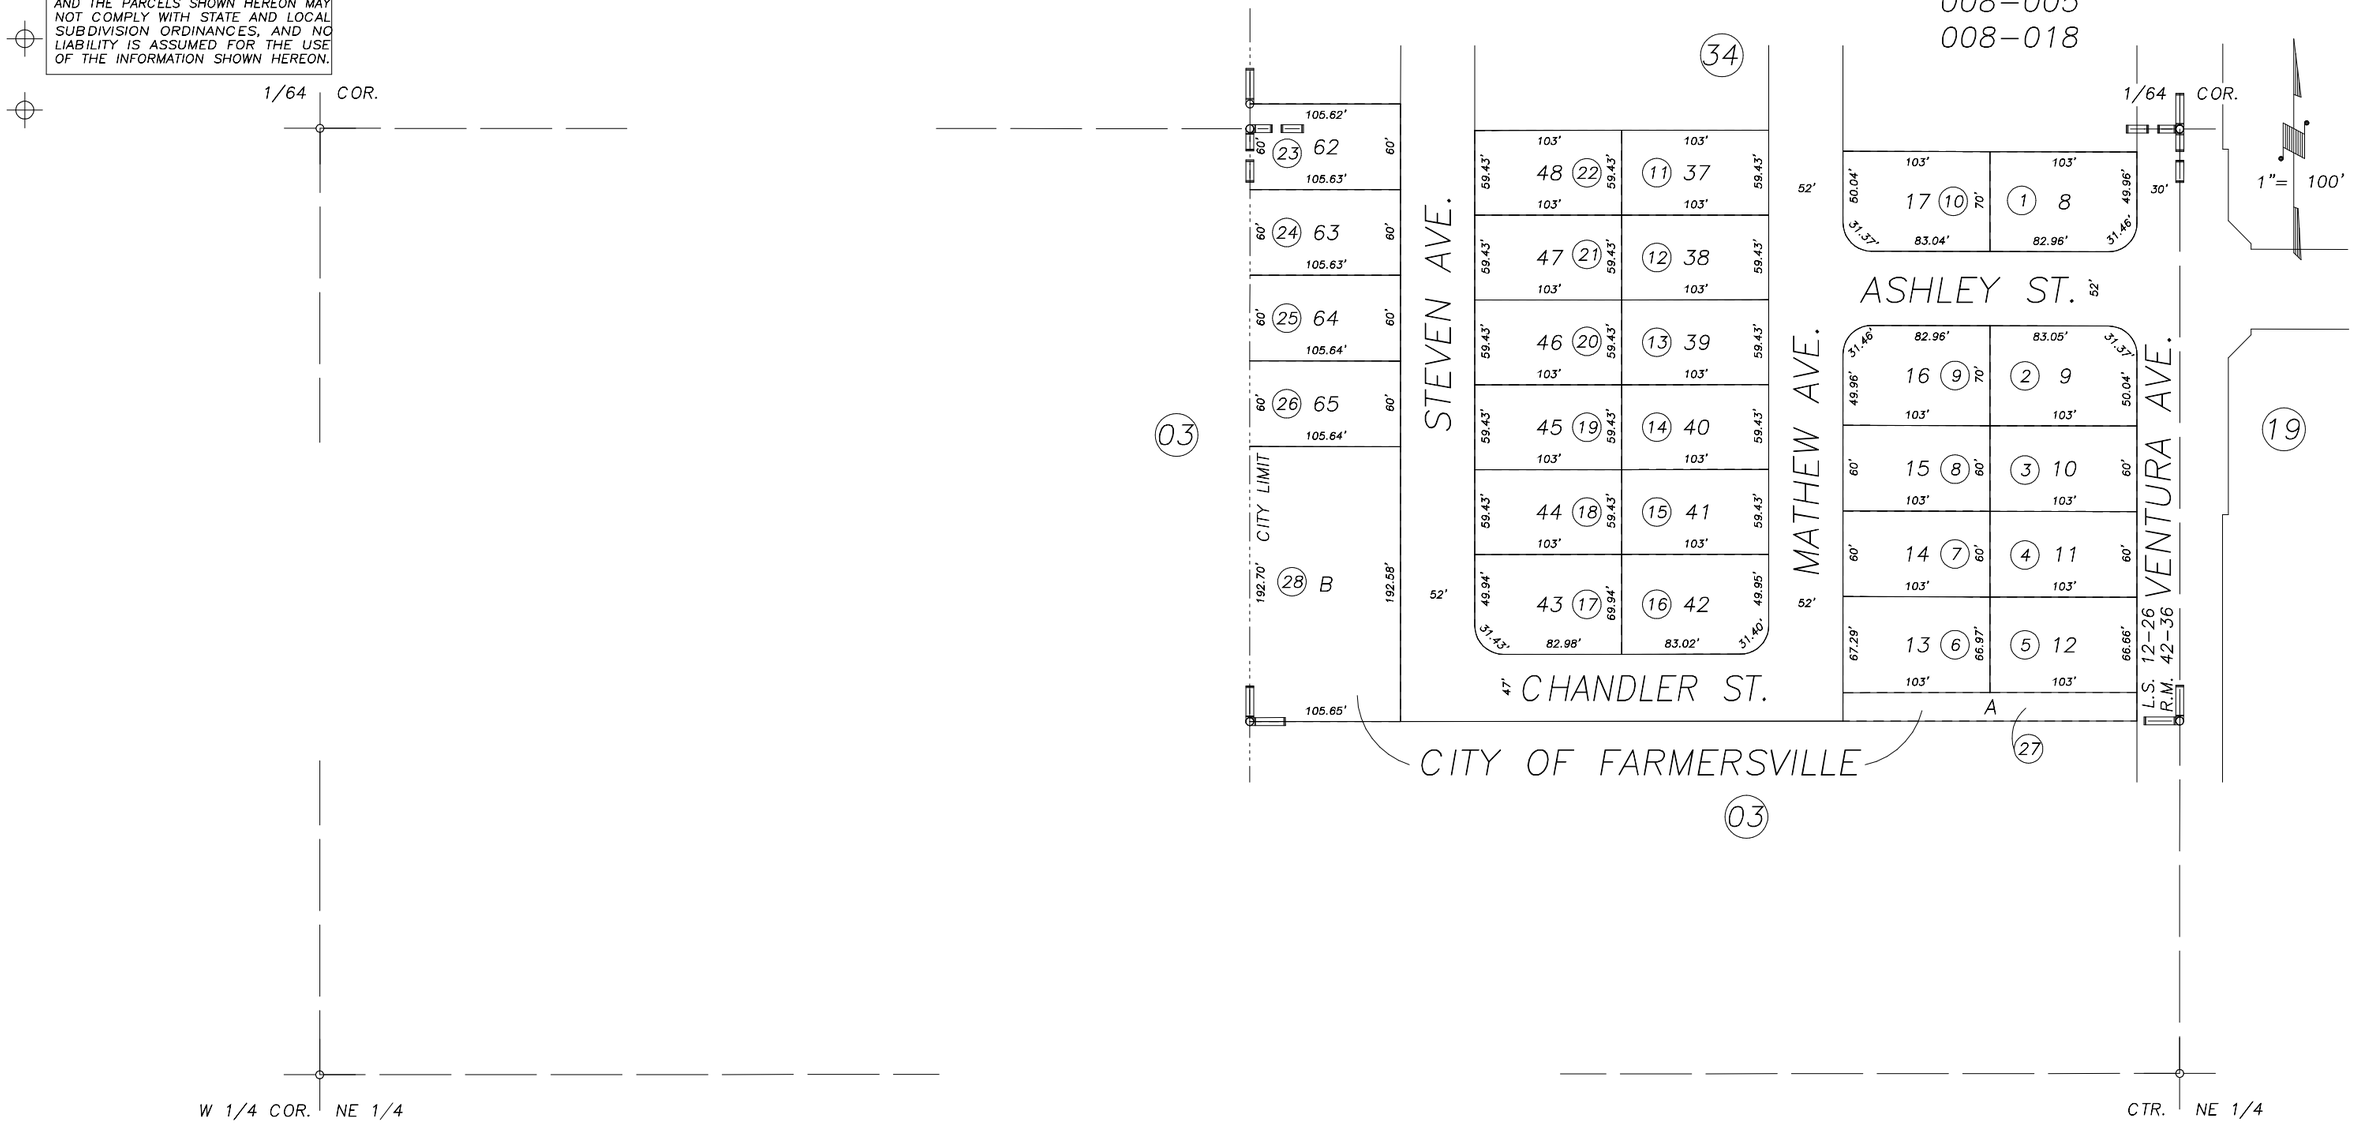

POR. WALNUT CREEK, R.M. 42–36
POR. RECORD OF SURVEY, L.S. 12–26

CITY OF FARMERSVILLE
ASSESSOR'S MAPS BK.128 , PG.35
COUNTY OF TULARE, CALIFORNIA, U.S.A.

NOTE: Assessor's Parcel Numbers Shown in Circles (1)
Assessor's Block Numbers Shown in Elipses (123)

2006–0108253	12/12/2006	MLC
REVISION	DATE	TECH