NELY. POR. OF NW¼ OF SE¼ SEC. 6, T.19S., R.26E., M.D.B.& M.

TAX CODE AREA 129-03

8-001
8-013

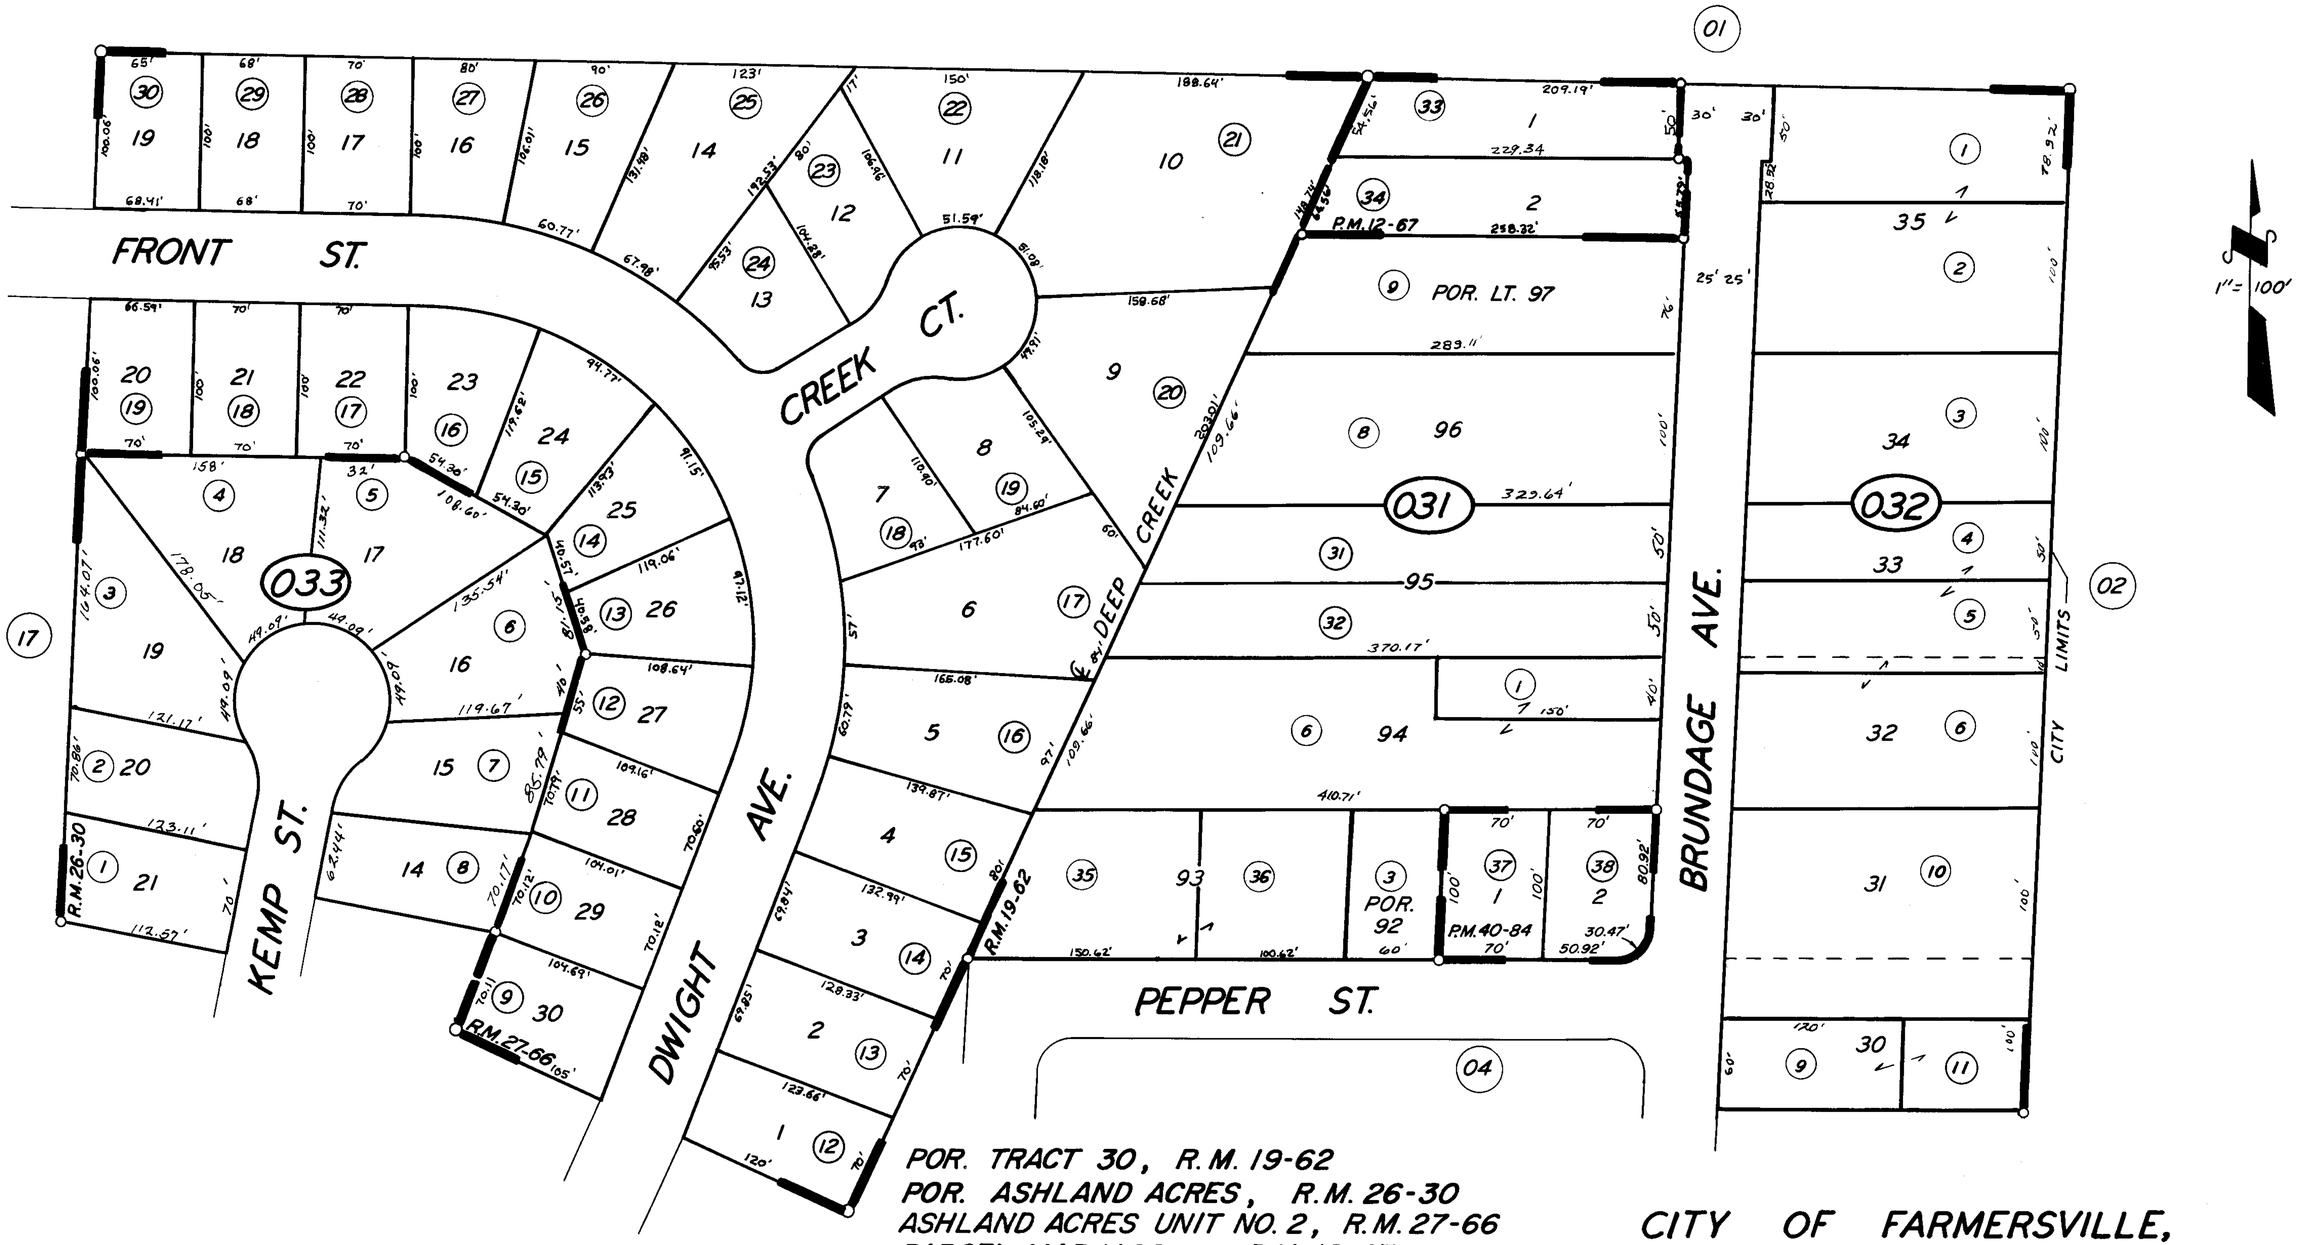


POR. TRACT 30, R.M. 19-62
POR. ASHLAND ACRES, R.M. 26-30
ASHLAND ACRES UNIT NO. 2, R.M. 27-66
PARCEL MAP 1166, P.M. 12-67
PARCEL MAP 3980, P.M. 40-84

CITY OF FARMERSVILLE,
ASSESSOR'S MAPS BK. 129, PG. 03.
COUNTY OF TULARE, CALIF.

NOTE — ASSESSOR'S BLOCK NUMBERS SHOWN IN ELLIPSES
ASSESSOR'S PARCEL NUMBERS SHOWN IN CIRCLES