NLY. POR. SW 1/4 OF SE 1/4 SEC. 6, T.19S., R.26E., M.D.B. & M.

TAX CODE AREA 129-05
8-013

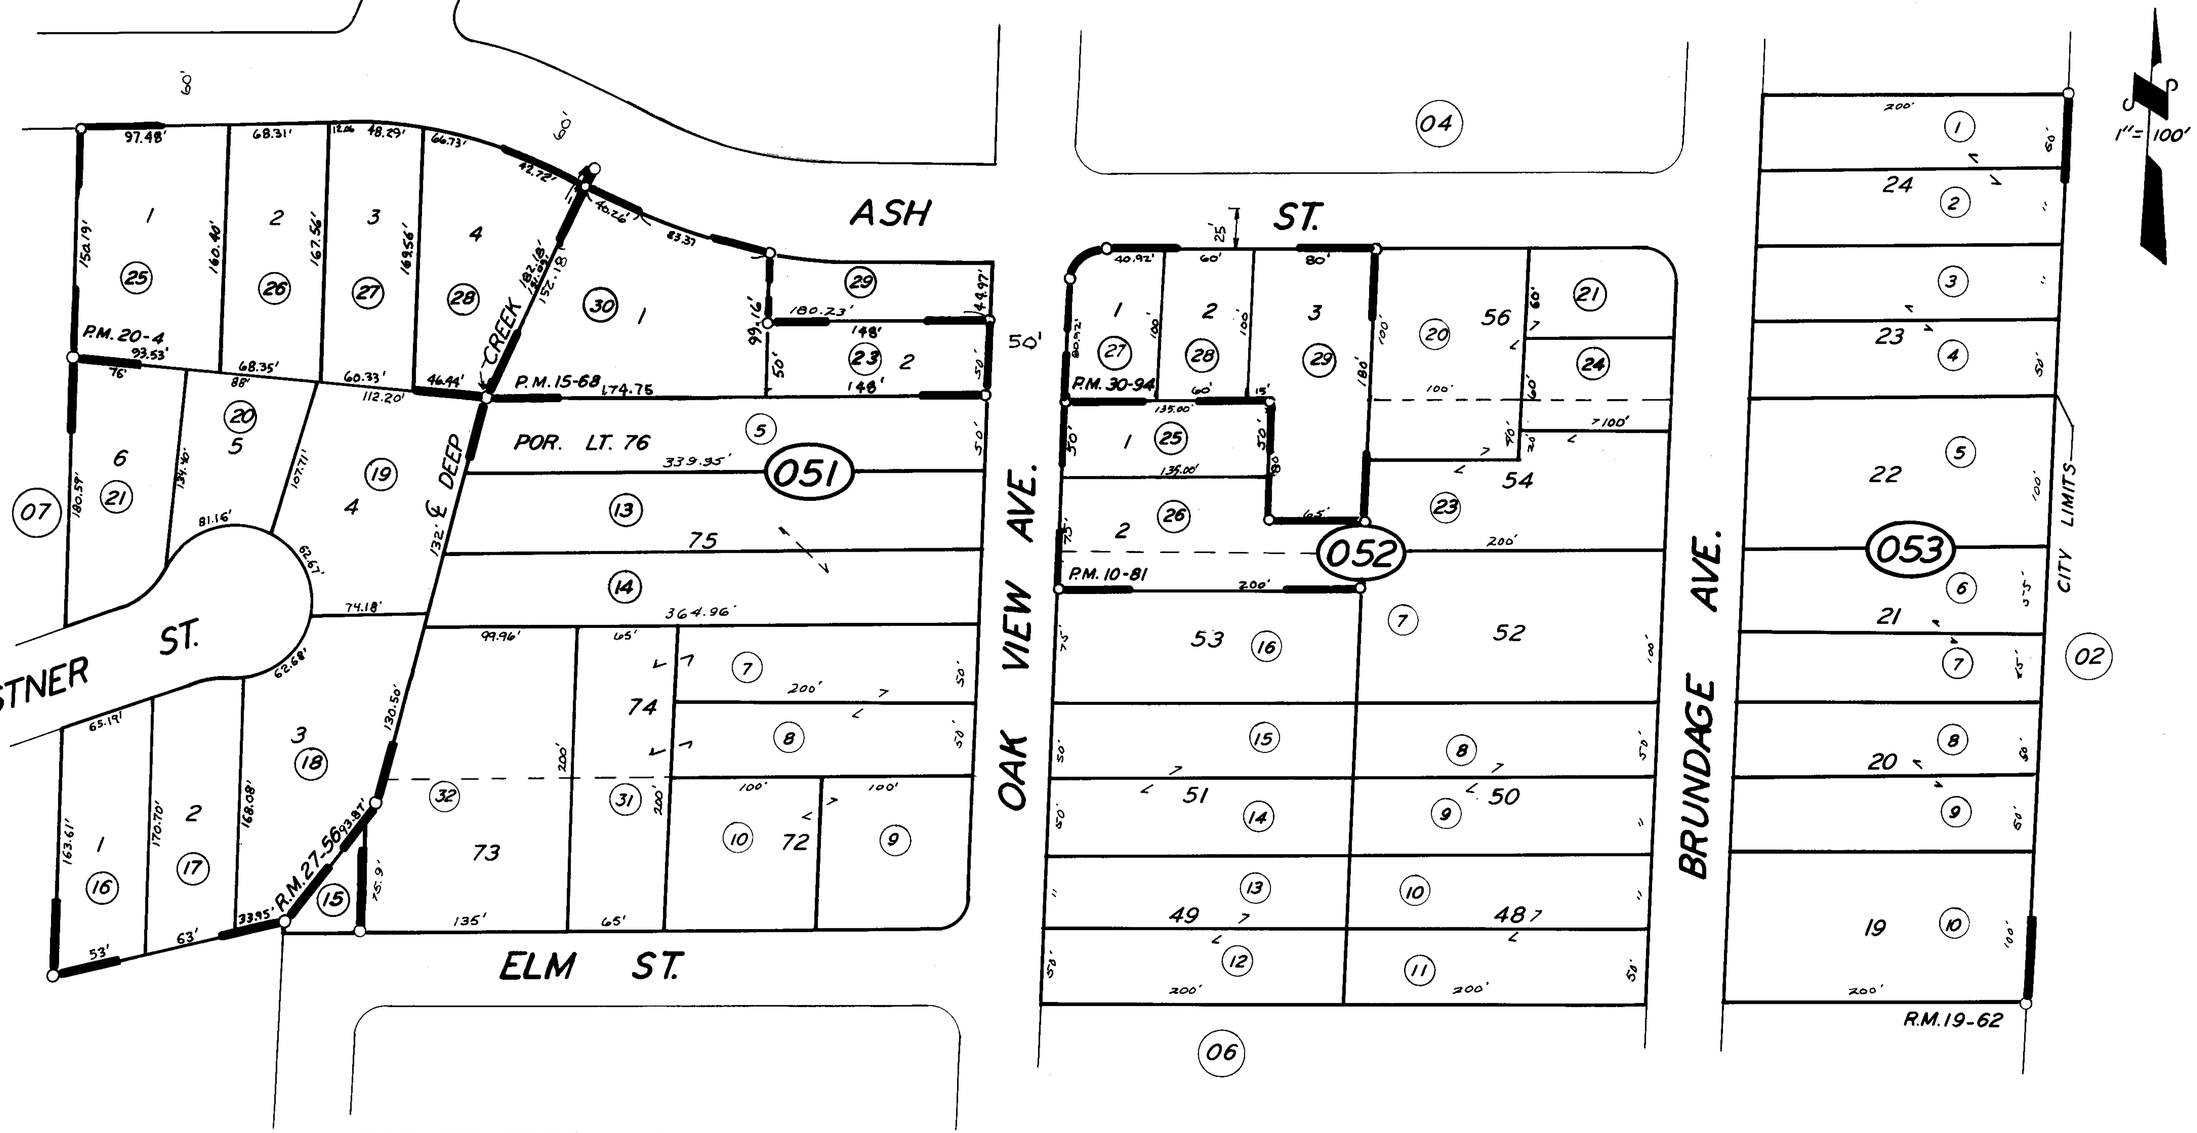

POR. TRACT 30, R.M. 19-62
YOUNG SUB., R.M. 27-56
PARCEL MAP 980, P.M. 10-81
PARCEL MAP 1903, P.M. 20-4
PARCEL MAP 1467, P.M. 15-68
PARCEL MAP 2993, P.M. 30-94

CITY OF FARMERSVILLE,
ASSESSOR'S MAPS BK. 129, PG. 05.
COUNTY OF TULARE, CALIF.

NOTE — ASSESSOR'S BLOCK NUMBERS SHOWN IN ELLIPSES
ASSESSOR'S PARCEL NUMBERS SHOWN IN CIRCLES

4-4-63 LN