S1/2 OF SW1/4 OF SW1/4 SEC.6, T.19S., R.26E. M.D.B.&M..

Tax Area Codes 129–10
008–008

DISCLAIMER

THIS MAP WAS PREPARED FOR LOCAL PROPERTY ASSESSMENT PURPOSES ONLY AND THE PARCELS SHOWN HEREON MAY NOT COMPLY WITH STATE AND LOCAL SUBDIVISION ORDINANCES, AND NO LIABILITY IS ASSUMED FOR THE USE OF THE INFORMATION SHOWN HEREON.

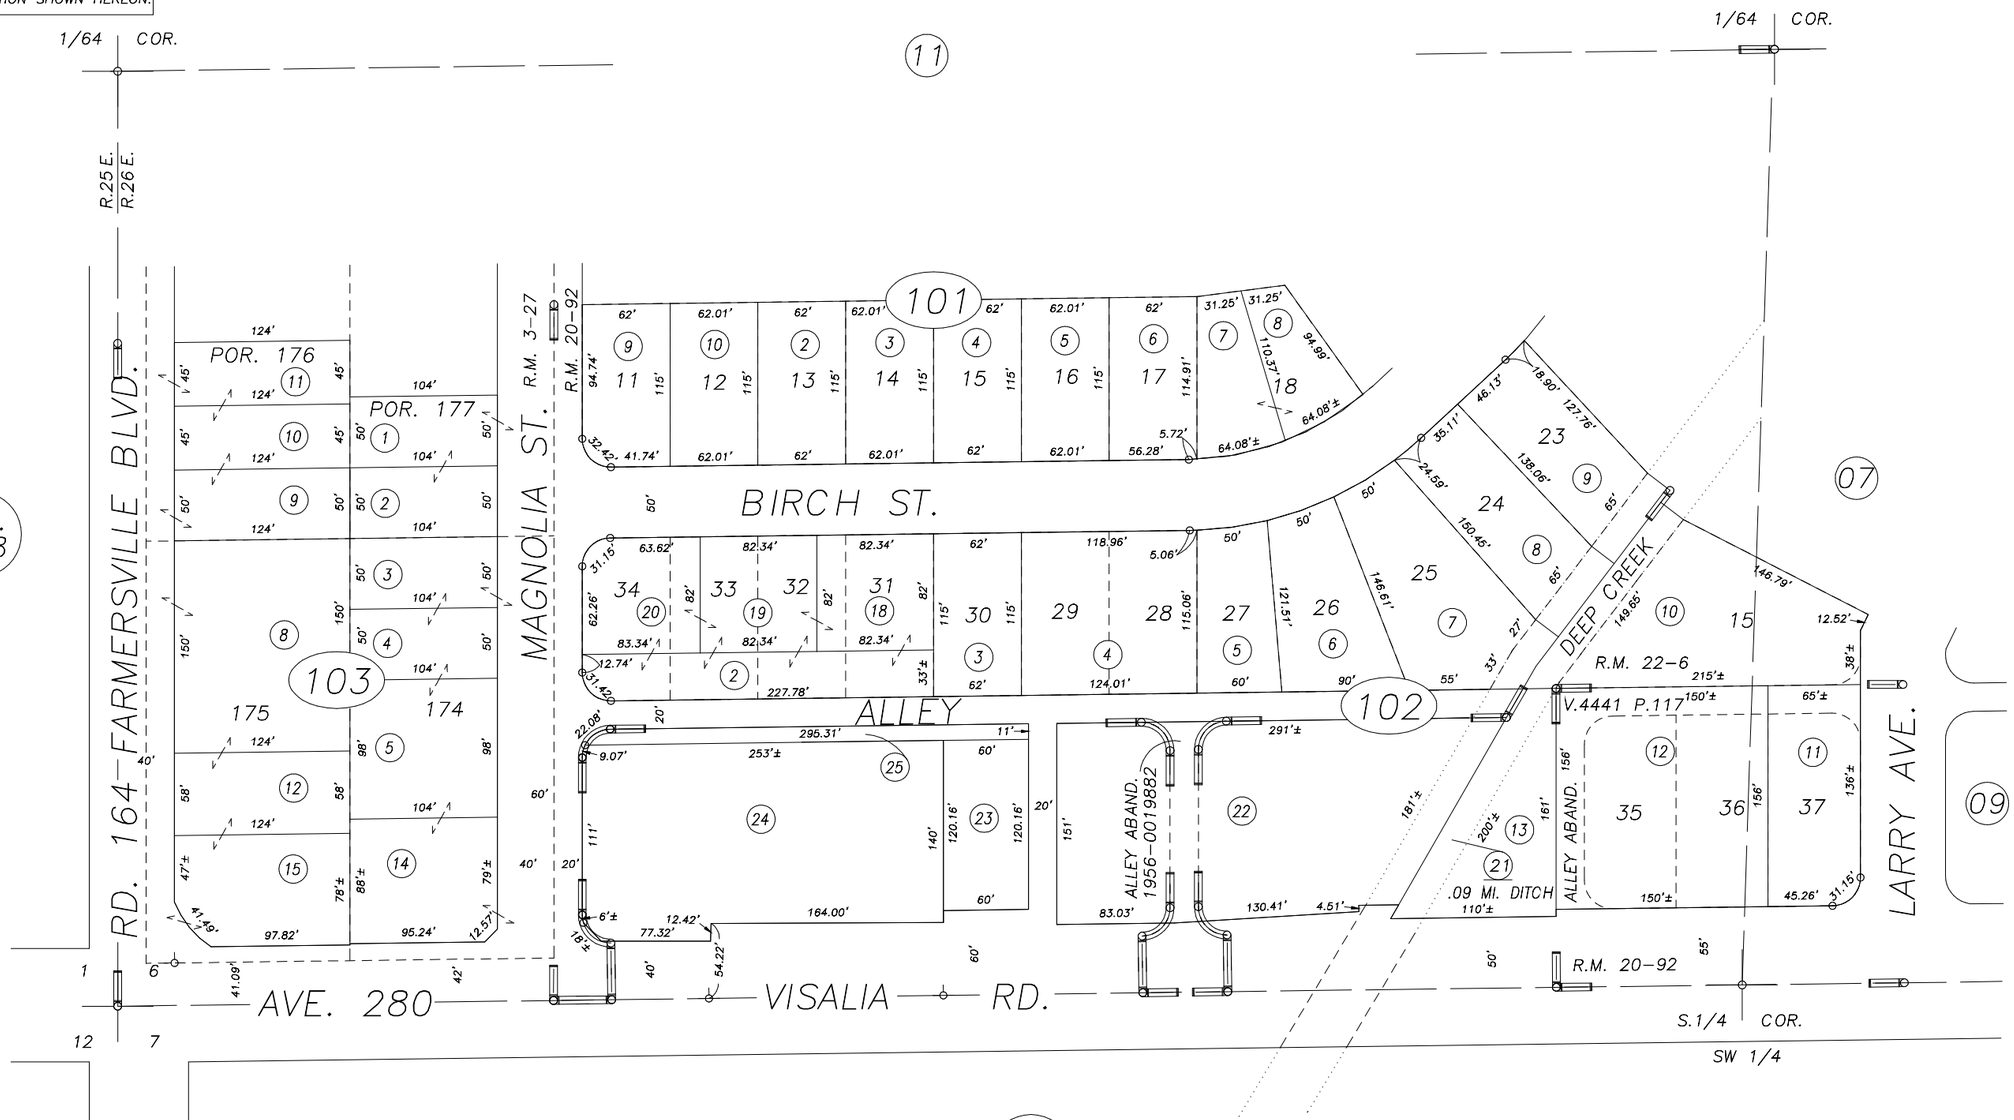

POR. FARMERSVILLE , R.M. 3–27 & R.M. 2–83
POR. TRACT 178, R.M. 20–92
POR. TRACT 240, R.M. 22–6

Bk. 130

CITY OF FARMERSVILLE
ASSESSOR'S MAPS BK.129 , PG.10
COUNTY OF TULARE, CALIFORNIA, U.S.A.

NOTE: Assessor's Parcel Numbers Shown in Circles (1)
Assessor's Block Numbers Shown in Elipses (123)

REVISION	DATE	TECH
2011–0057502	04/27/2012	RLW