DISCLAIMER

THIS MAP WAS PREPARED FOR LOCAL PROPERTY ASSESSMENT PURPOSES ONLY. THE PARCELS SHOWN HEREON MAY NOT COMPLY WITH STATE AND LOCAL SUBDIVISION ORDINANCES. NO LIABILITY IS ASSUMED FOR THE USE OF THE INFORMATION HEREON.

REVISED: 08/30/2007
REASON: 2001-0010110
CAD TECH: JLC

POR. SW1/4 OF SW1/4 SEC. 6, T.19S., R.26E., M.D.B. & M.

TAX CODE AREA 129-11
8-008

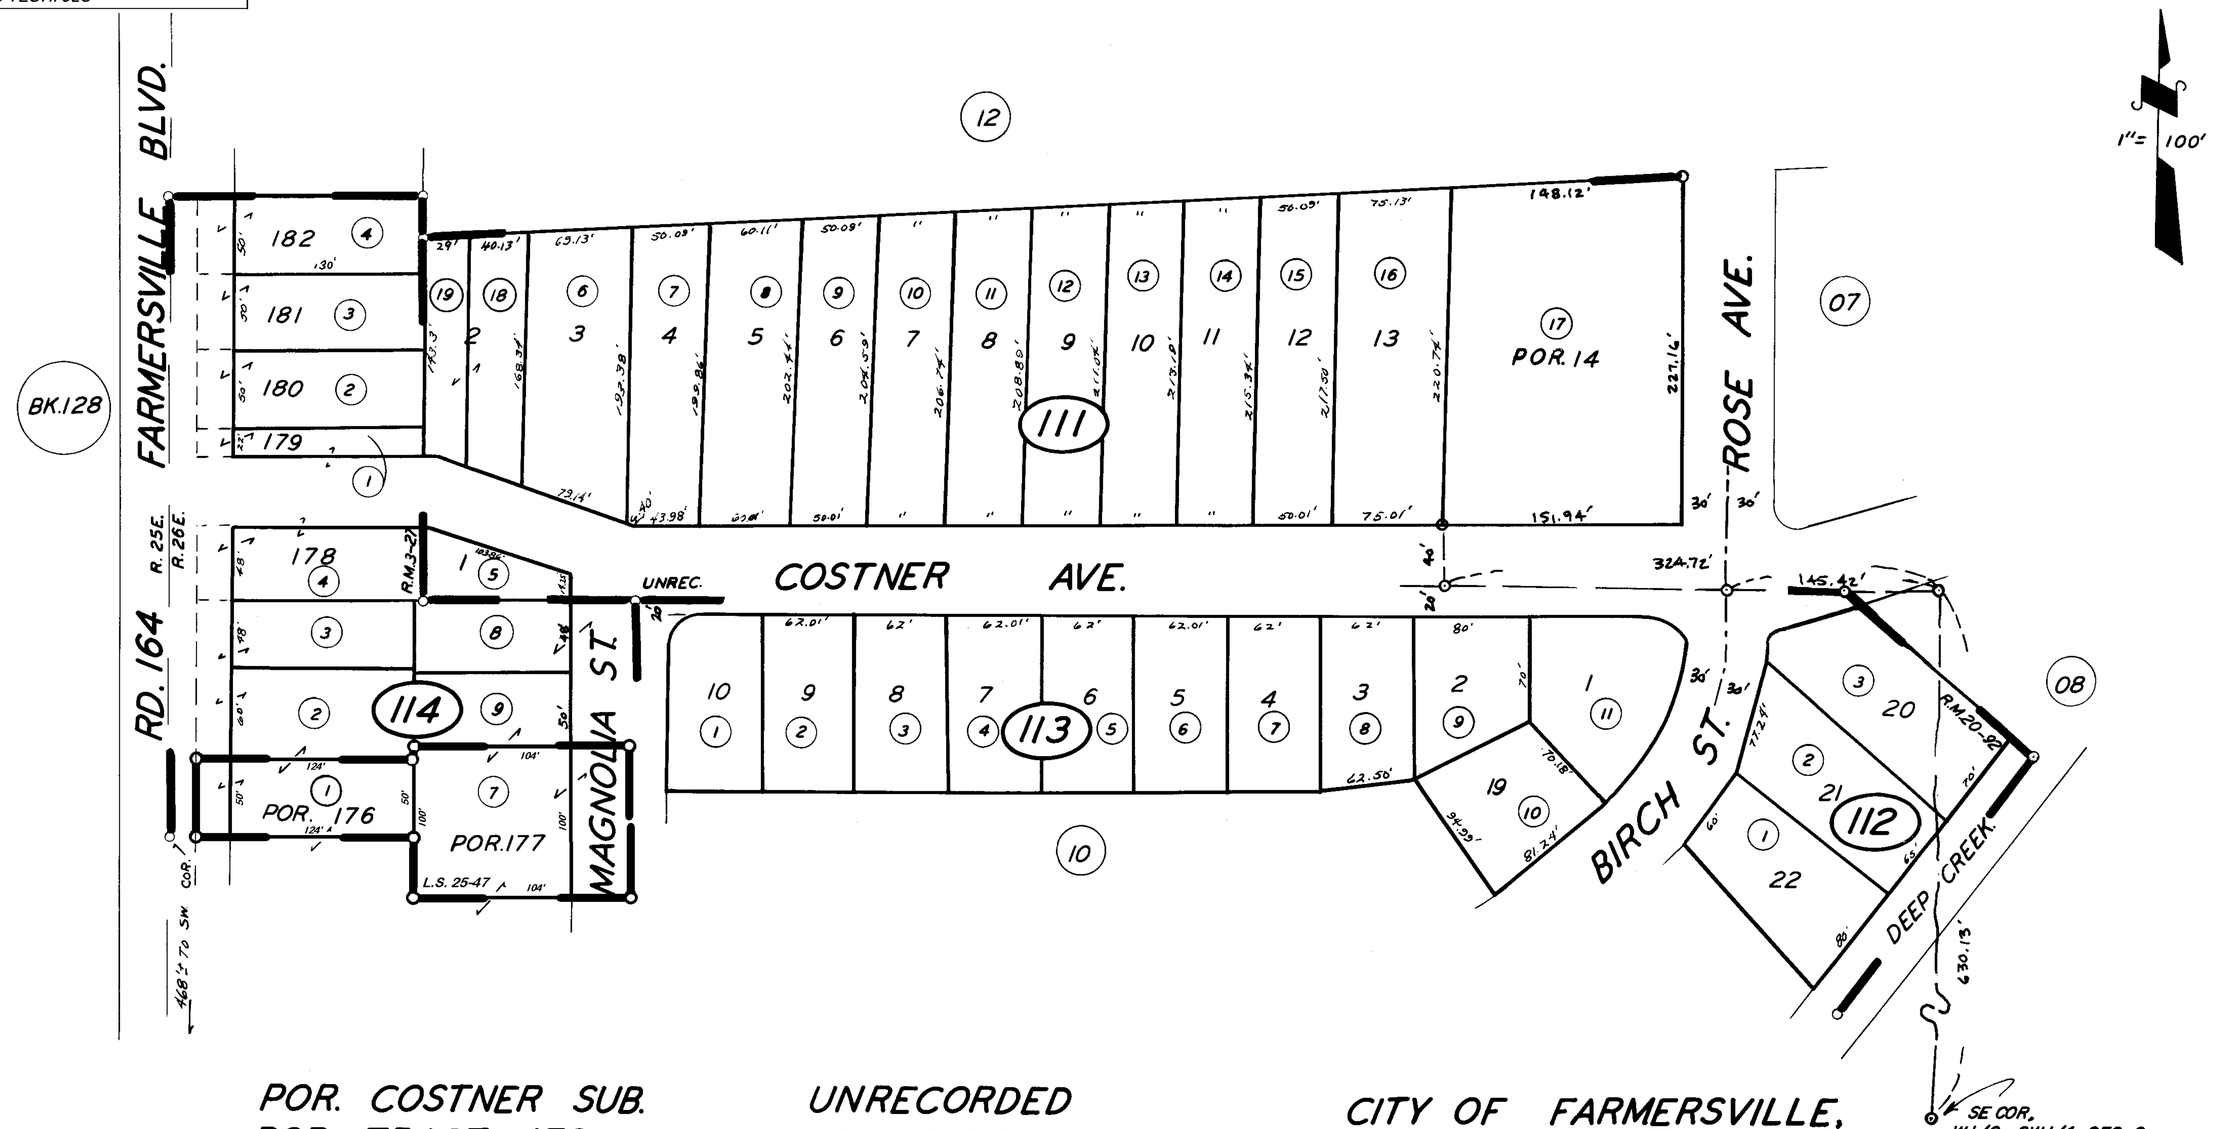

POR. COSTNER SUB.
POR. TRACT 178
POR. FARMERSVILLE
RECORD OF SURVEY

UNRECORDED
R.M. 20-92
R.M. 3-27
L.S. 25-47

CITY OF FARMERSVILLE,
ASSESSOR'S MAPS BK. 129, PG. 11.
COUNTY OF TULARE, CALIF.

NOTE — ASSESSOR'S BLOCK NUMBERS SHOWN IN ELLIPSES
ASSESSOR'S PARCEL NUMBERS SHOWN IN CIRCLES

4-4-63 LN