DISCLAIMER

THIS MAP WAS PREPARED FOR LOCAL PROPERTY ASSESSMENT PURPOSES ONLY. THE PARCELS SHOWN HEREON MAY NOT COMPLY WITH STATE AND LOCAL SUBDIVISION ORDINANCES. NO LIABILITY IS ASSUMED FOR THE USE OF THE INFORMATION HEREON.

REVISED: 10/07/2009
REASON: UPDATE ADJ. PG.
CAD TECH: LLB

POR. OF NE 1/4 OF SW 1/4 OF SEC. 6, T. 19 S., R. 26 E., M.D.B. & M.

TAX CODE AREA 008-001

129-16

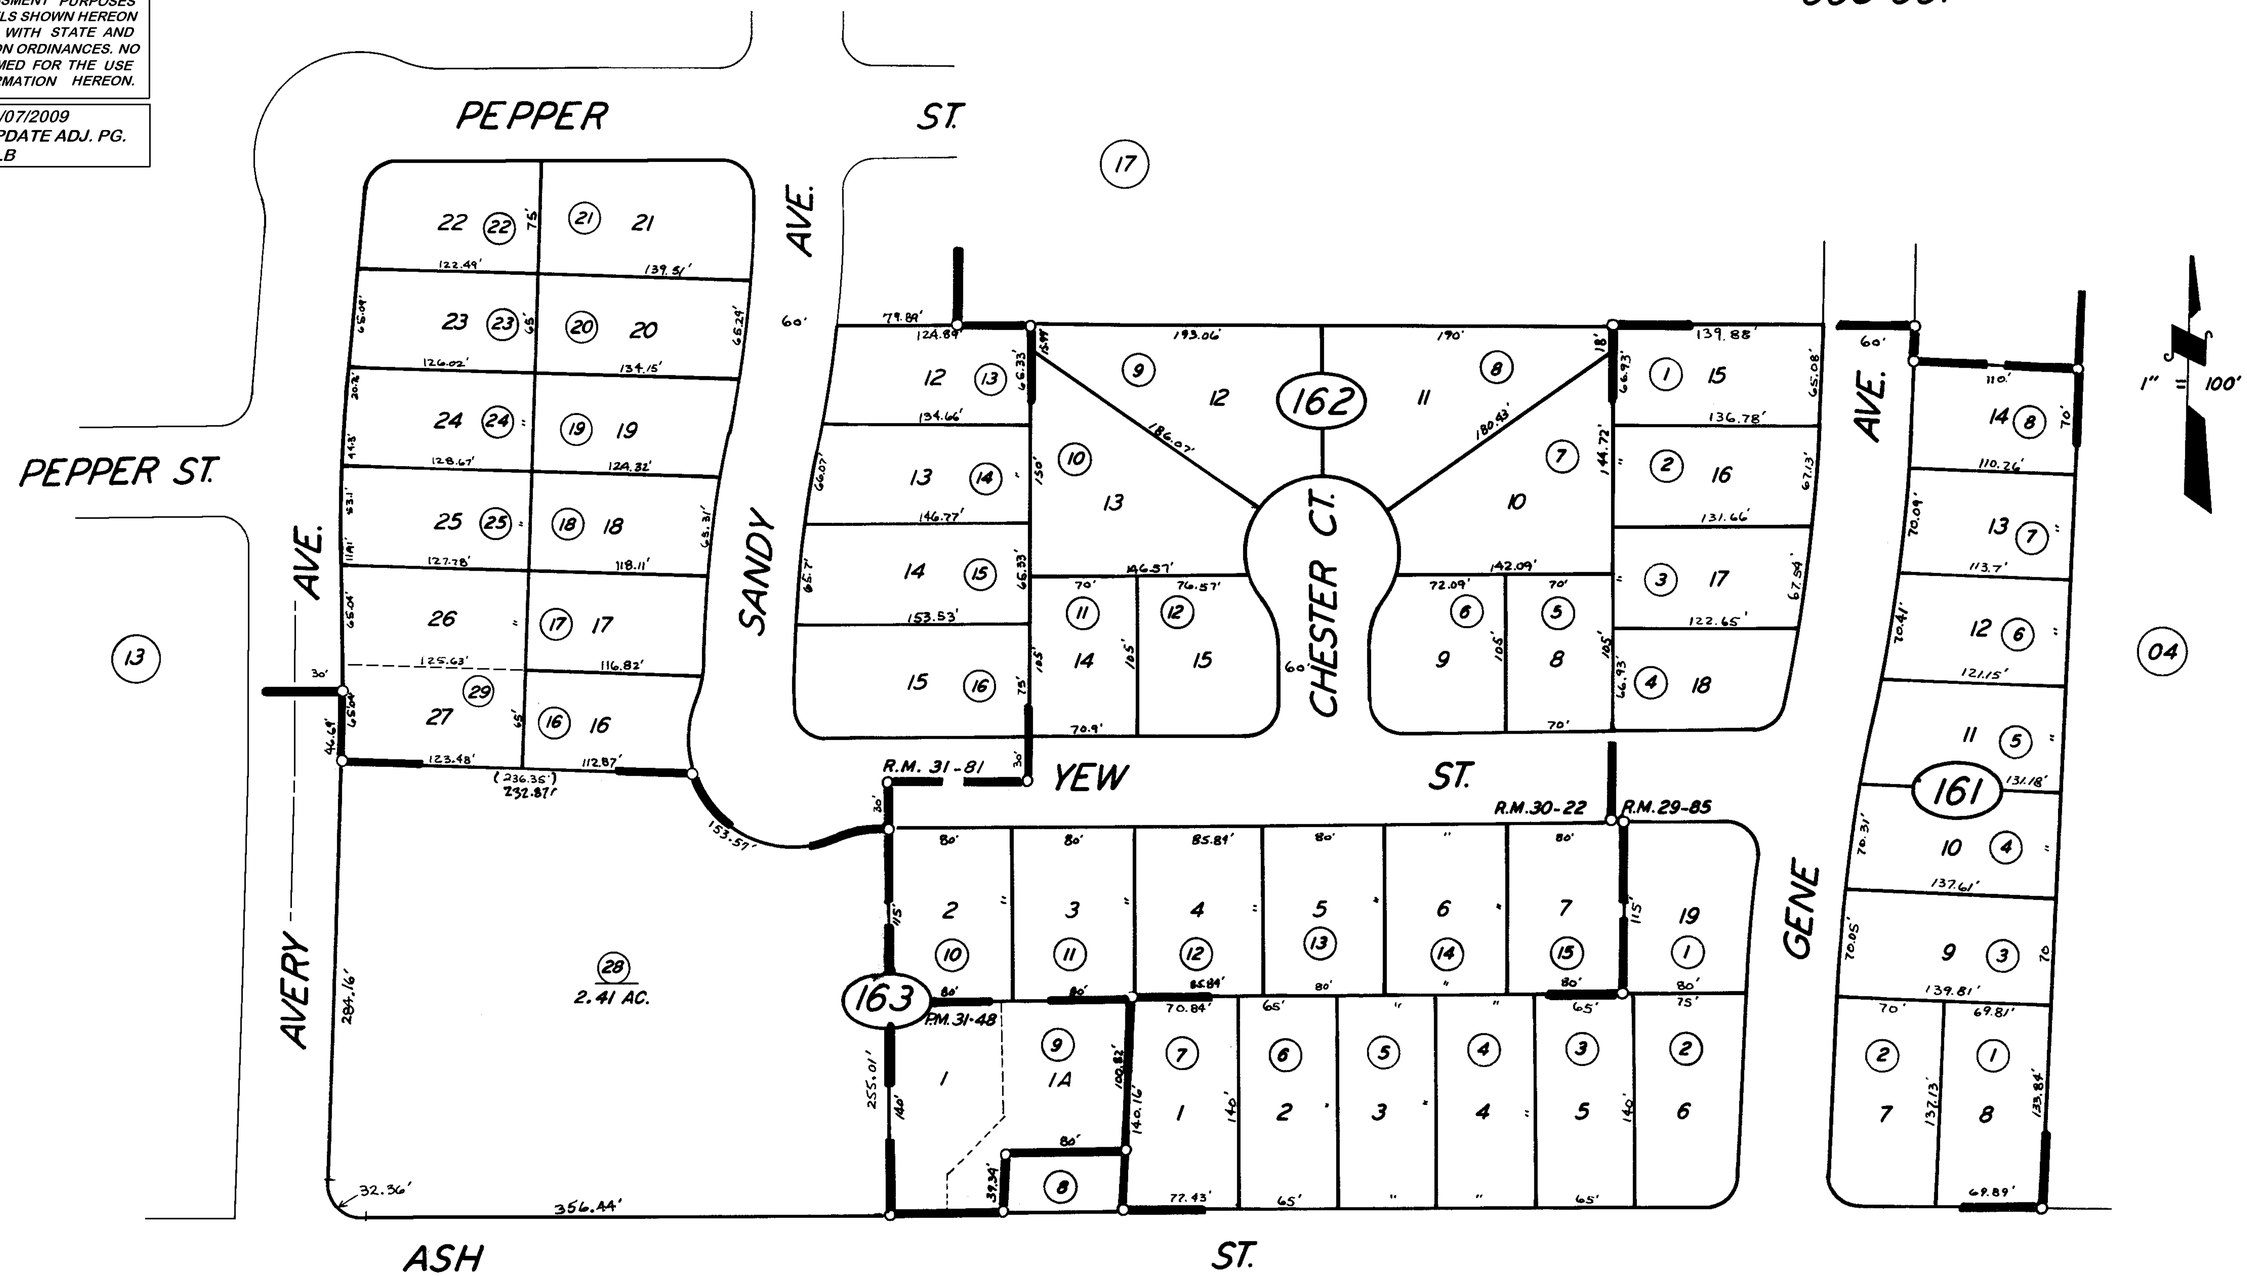

MILLER ESTATES UNIT NO. 1 R.M 29-85
POR. MILLER ESTATES UNIT NO. 2 R.M. 30-22
POR. AMEND. MILLER ESTATES UNIT NO. 4 R.M. 31-81
PARCEL MAP 3047, P.M. 31-48

CITY OF FARMERSVILLE
ASSESSOR'S MAPS BK. 129, PG. 16
COUNTY OF TULARE, CALIF.

NOTE - ASSESSOR'S BLOCK NUMBERS SHOWN IN ELLIPSES
ASSESSOR'S PARCEL NUMBERS SHOWN IN CIRCLES