DISCLAIMER

THIS MAP WAS PREPARED FOR LOCAL PROPERTY ASSESSMENT PURPOSES ONLY. THE PARCELS SHOWN HEREON MAY NOT COMPLY WITH STATE AND LOCAL SUBDIVISION ORDINANCES. NO LIABILITY IS ASSUMED FOR THE USE OF THE INFORMATION HEREON.

REVISED: 08/07/2007
REASON: 2004-0126485
CAD TECH: KMS

N. 1/2 SEC. 13, T.19S., R.25E., M.D.B.&M.

TAX CODE AREA **130-02**

008-002
008-009
008-010
121-001

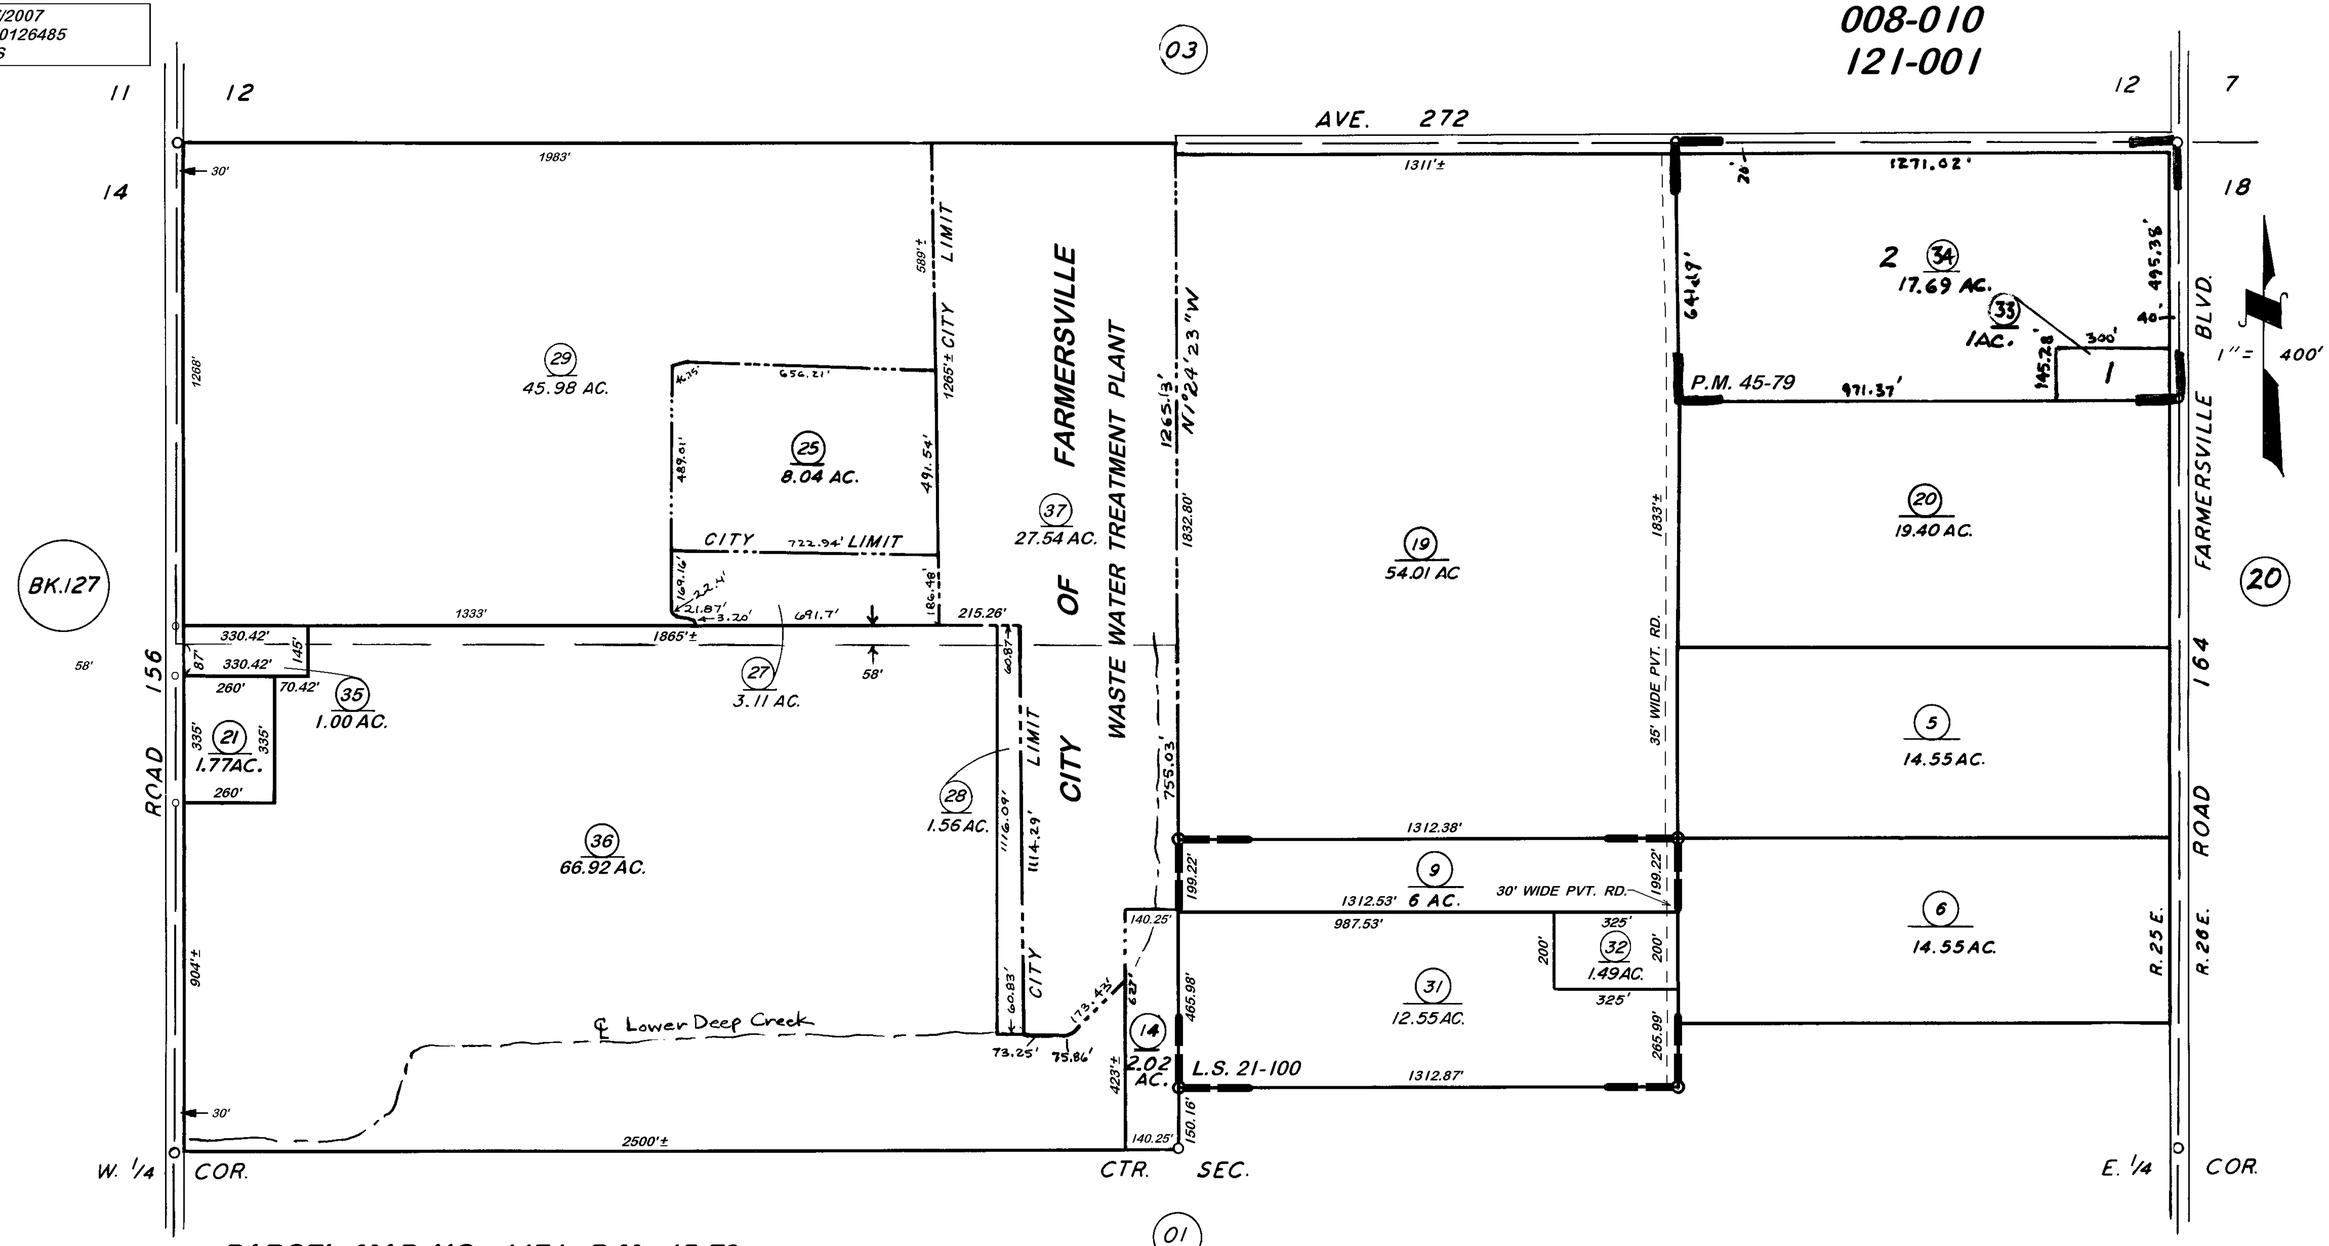

PARCEL MAP NO. 4474, P.M. 45-79
RECORD OF SURVEY, L.S. 21-100

VICINITY OF FARMERSVILLE

ASSESSOR'S MAPS BK. 130, PG. 02.

COUNTY OF TULARE, CALIF.

NOTE — ASSESSOR'S BLOCK NUMBERS SHOWN IN ELLIPSES
ASSESSOR'S PARCEL NUMBERS SHOWN IN CIRCLES