DISCLAIMER

THIS MAP WAS PREPARED FOR LOCAL PROPERTY ASSESSMENT PURPOSES ONLY. THE PARCELS SHOWN HEREON MAY NOT COMPLY WITH STATE AND LOCAL SUBDIVISION ORDINANCES. NO LIABILITY IS ASSUMED FOR THE USE OF THE INFORMATION HEREON. R & T CODE SEC. 327, 408.3, ETC.

REVISED: 06/09/2015
REASON: 2014-0012537
CAD TECH: RLW

POR. N 1/2 SEC. 12, T.19S., R.25E., M.D.B.&M.

TAX CODE AREA **130-04**

008-000 008-017
008-001 087-000
008-007
008-008

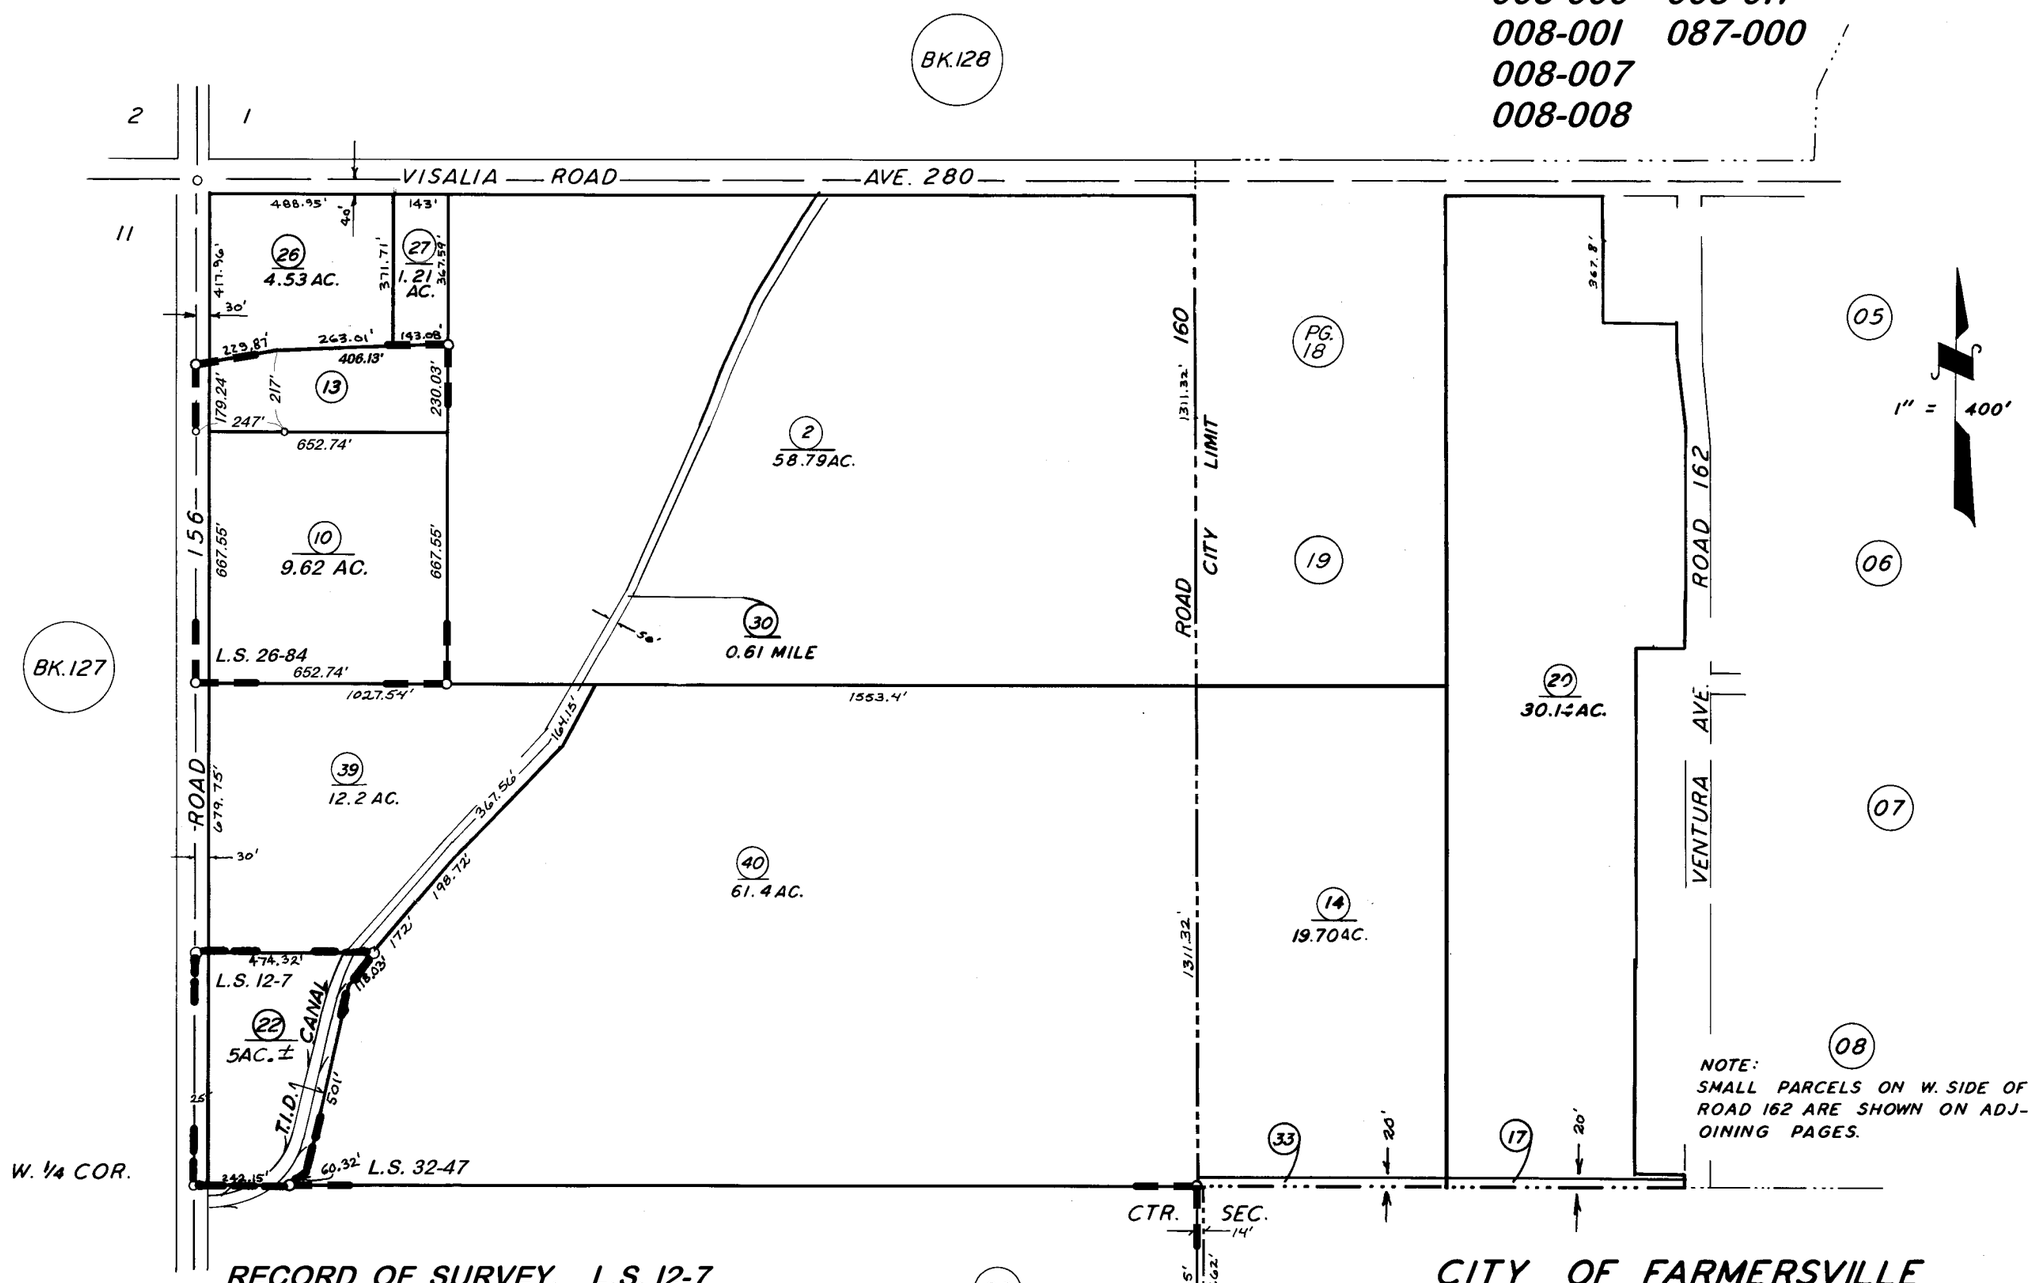

RECORD OF SURVEY, L.S. 12-7
RECORD OF SURVEY, L.S. 26-84
POR. RECORD OF SURVEY, L.S. 32-47

CITY OF FARMERSVILLE
ASSESSOR'S MAPS BK. 130, PG. 04.
COUNTY OF TULARE, CALIF.

NOTE — ASSESSOR'S BLOCK NUMBERS SHOWN IN ELLIPSES
ASSESSOR'S PARCEL NUMBERS SHOWN IN CIRCLES