POR. SE 1/4 OF NE 1/4 SEC. 12, T.19 S., R.25E., M.D.B.&M.

TAX CODE AREA 008-013

130-09

DISCLAIMER

THIS MAP WAS PREPARED FOR LOCAL PROPERTY ASSESSMENT PURPOSES ONLY. THE PARCELS SHOWN HEREON MAY NOT COMPLY WITH STATE AND LOCAL SUBDIVISION ORDINANCES. NO LIABILITY IS ASSUMED FOR THE USE OF THE INFORMATION HEREON.

REVISED: 12/29/2010
REASON: 2010-0007402
CAD TECH: ASG

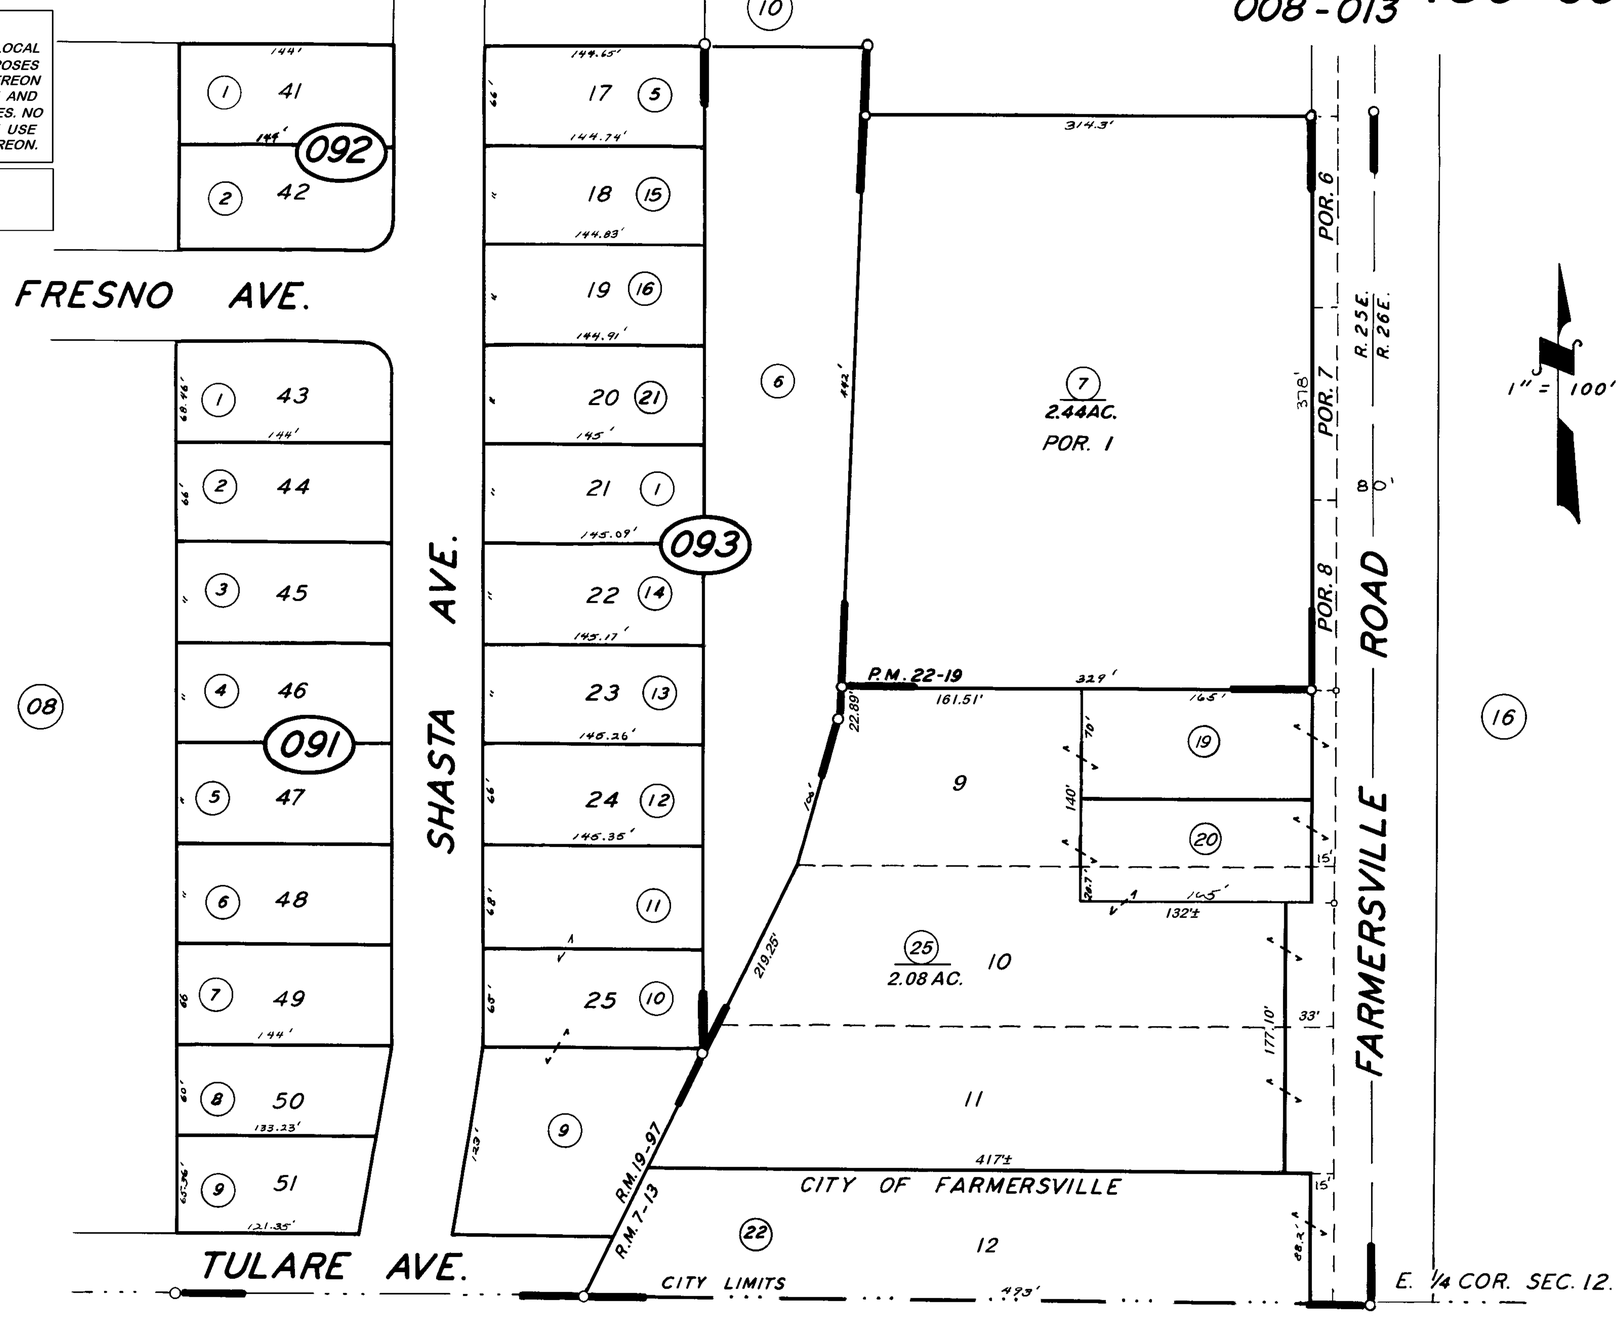

TREBILCOTS VILLA TR., R.M. 7-13
TRACT NO. 57, R.M. 19-97
PARCEL MAP 2118, P.M. 22-19

CITY OF FARMERSVILLE
ASSESSOR'S MAPS BK. 130, PG. 09.
COUNTY OF TULARE, CALIF.

NOTE — ASSESSOR'S BLOCK NUMBERS SHOWN IN ELLIPSES
ASSESSOR'S PARCEL NUMBERS SHOWN IN CIRCLES