DISCLAIMER

THIS MAP WAS PREPARED FOR LOCAL PROPERTY ASSESSMENT PURPOSES ONLY AND THE PARCELS SHOWN HEREON MAY NOT COMPLY WITH STATE AND LOCAL SUBDIVISION ORDINANCES, AND NO LIABILITY IS ASSUMED FOR THE USE OF THE INFORMATION SHOWN HEREON. R & T CODE SEC. 327, 408.3, ETC

S1/2 SEC.4, T.19S., R.26E., M.D.B.&M.

Tax Area Code 133-06

002-002
002-023
086-001

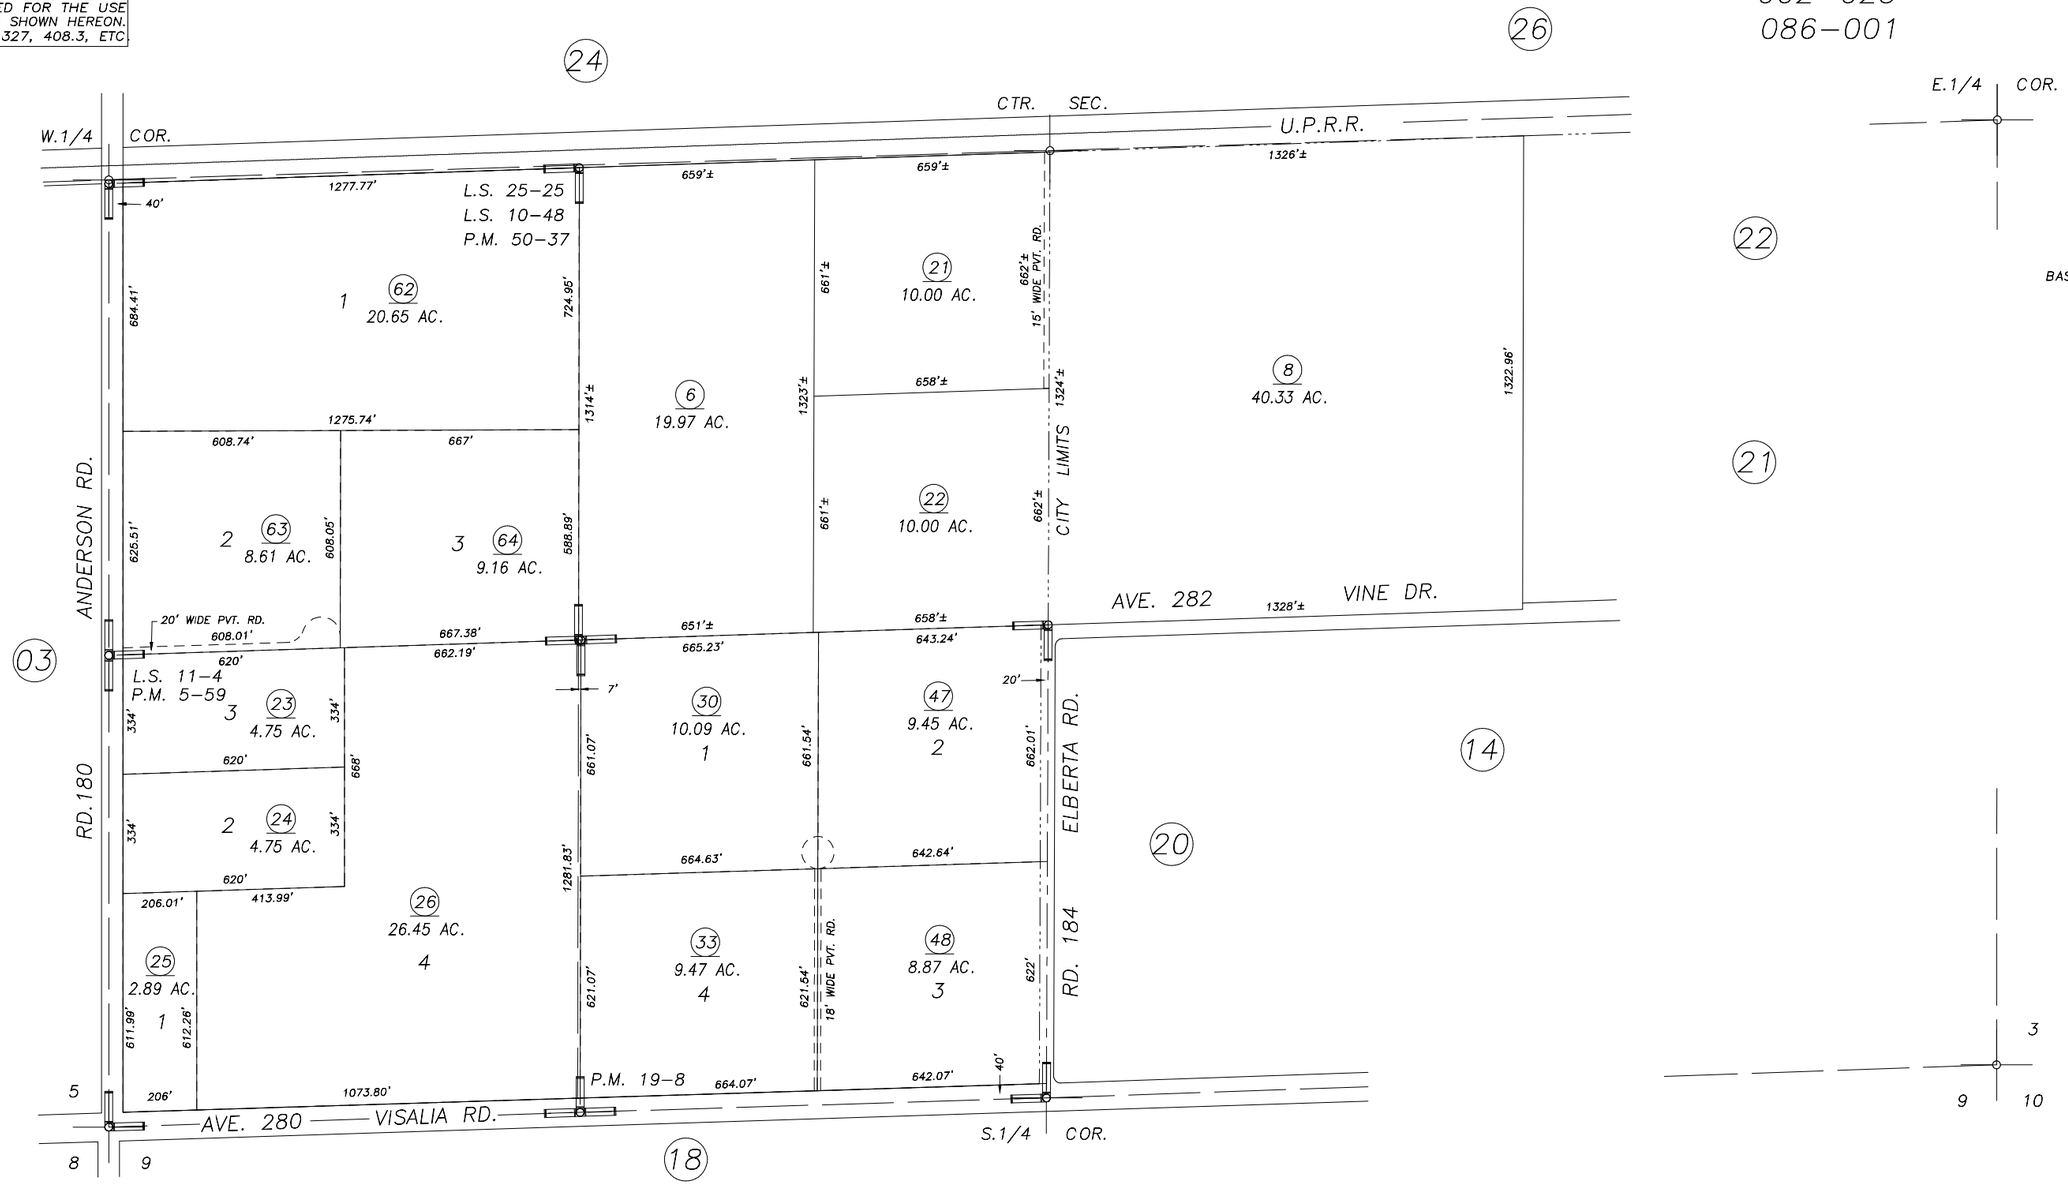

RECORD OF SURVEY, L.S. 10-48
RECORD OF SURVEY, L.S. 11-4
PARCEL MAP NO. 459, P.M. 5-59
PARCEL MAP NO. 1807, P.M. 19-8
RECORD OF SURVEY, L.S. 25-25
PARCEL MAP NO. 4932, P.M. 50-37
POR. RECORD OF SURVEY, L.S. 32-47 (S1/2 SEC.4 ETC.)

VICINITY OF EXETER
ASSESSOR'S MAPS BK.133 , PG.06
COUNTY OF TULARE, CALIFORNIA, U.S.A.

NOTE: Assessor's Parcel Numbers Shown in Circles (1)
Assessor's Block Numbers Shown in Elipses (123)

REVISION	DATE	TECH
NEW PG 29	02/03/2015	ARP