DISCLAIMER

THIS MAP WAS PREPARED FOR LOCAL PROPERTY ASSESSMENT PURPOSES ONLY AND THE PARCELS SHOWN HEREON MAY NOT COMPLY WITH STATE AND LOCAL SUBDIVISION ORDINANCES, AND NO LIABILITY IS ASSUMED FOR THE USE OF THE INFORMATION SHOWN HEREON.

# N1/2 SEC.16, T.19S., R.26E., M.D.B.&M.

Tax Area Codes 133–09
086–001
121–002

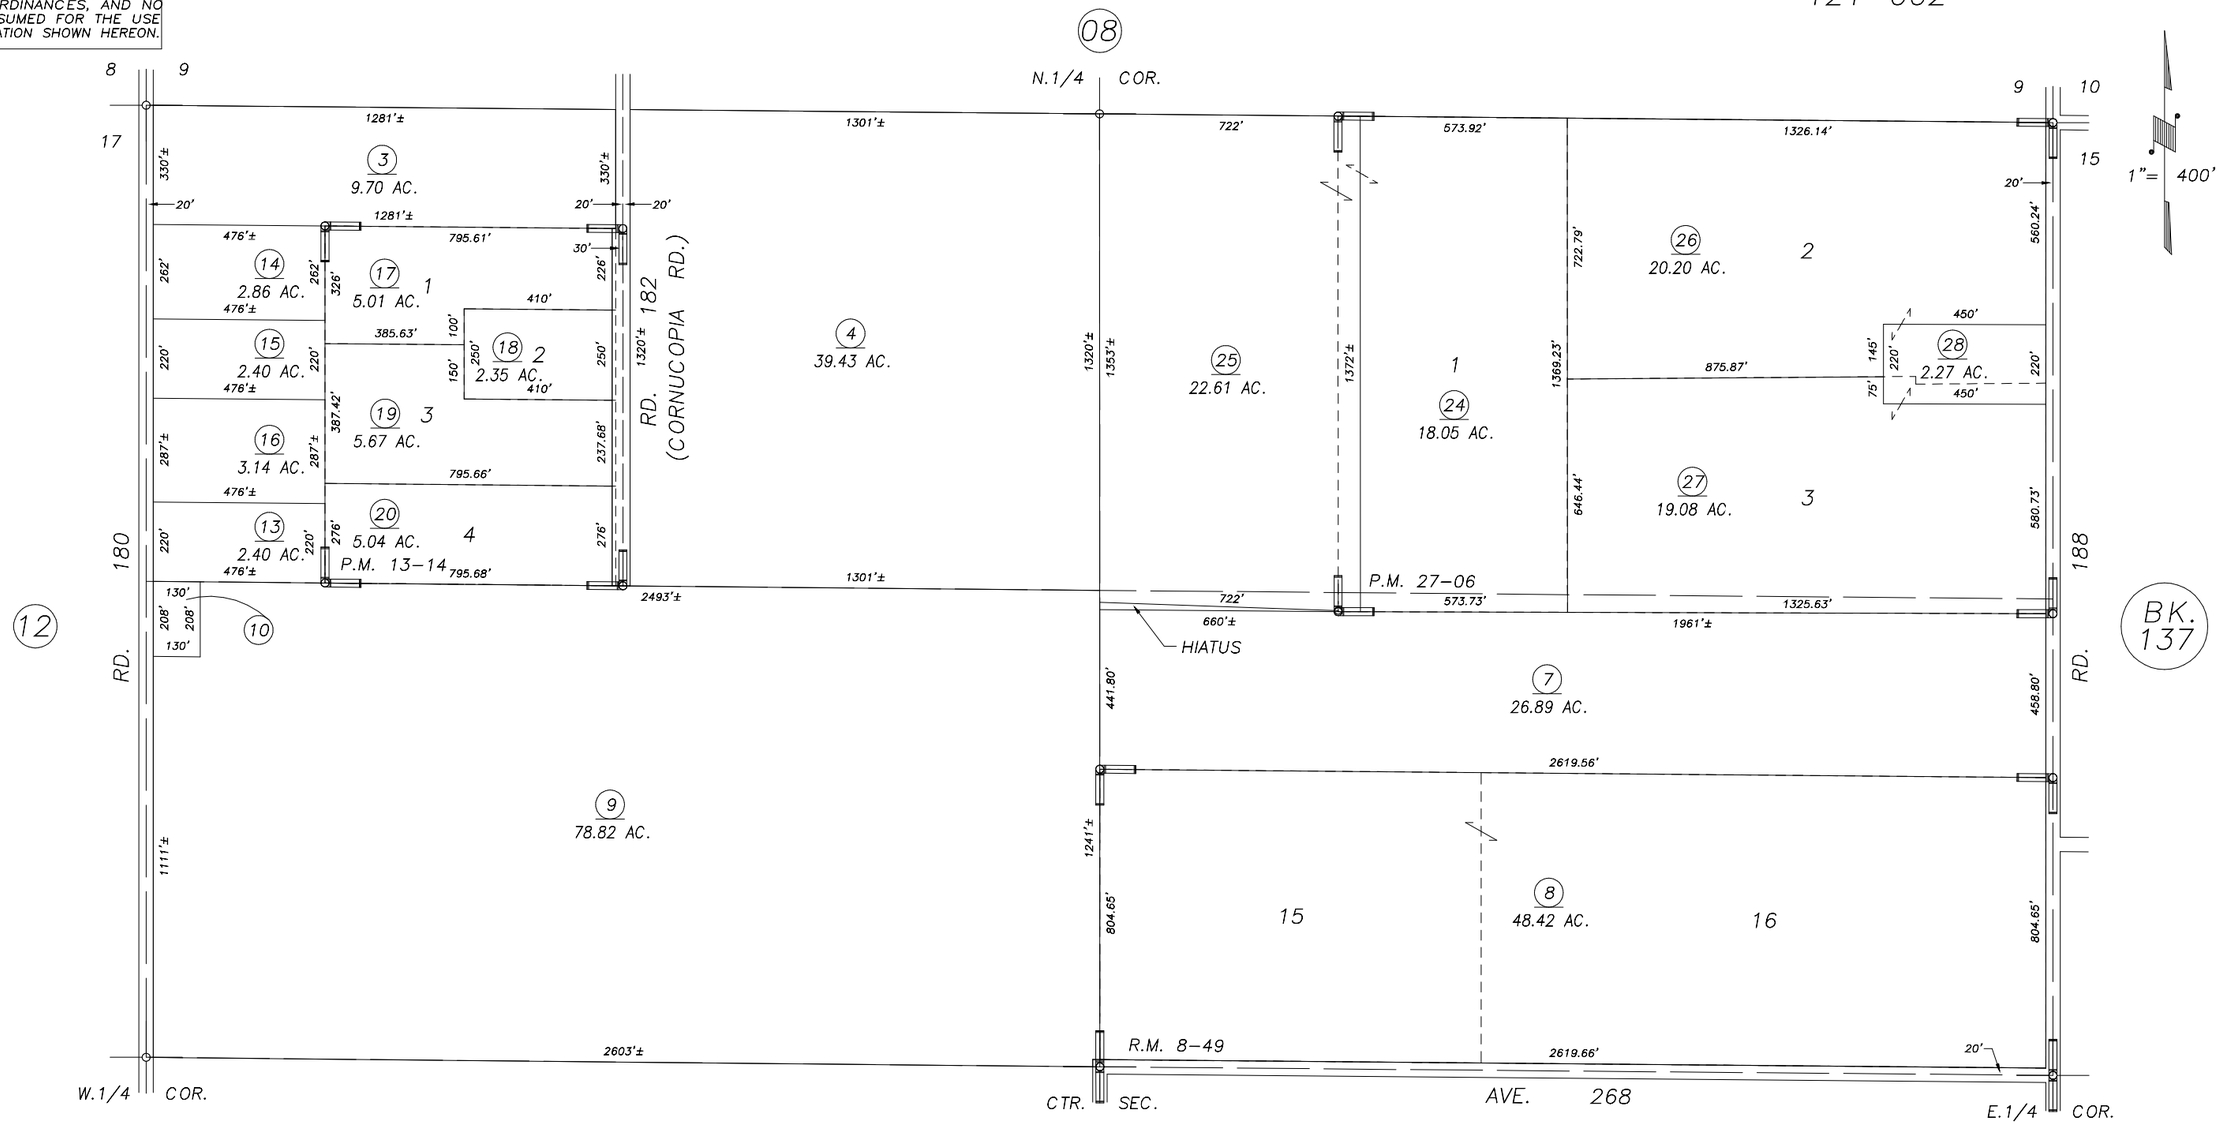


POR. LAS PALMAS SUB., R.M. 8–49
PARCEL MAP 1213, P.M. 13–14
PARCEL MAP 2605, P.M. 27–06

VICINITY OF EXETER
ASSESSOR'S MAPS BK.133 , PG.09
COUNTY OF TULARE, STATE OF CALIFORNIA, U.S.A.

NOTE: Assessor's Parcel Numbers Shown in Circles (1)
Assessor's Block Numbers Shown in Elipses (123)

| | | |
|---|---|---|
| CAD CONVERSION | 03/18/2003 | PHN |
| REVISION | DATE | TECH |